PROJECT REFERENCE NO.	SHEET NO.
R-3826	EC-25/CONST.13
R/W SHEET NO.	
ROADSIDE ENVIRONMENTAL PROJECT ENGINEER	

LEVEL III CERTIFIED BY:
STACEY H. BAILEY, PE
CERTIFICATION NUMBER: 3074
ISSUED: SEPTEMBER 27, 2016

FINAL EROSION CONTROL FOR CONSTRUCTION SHEET 13

NAD 83/96

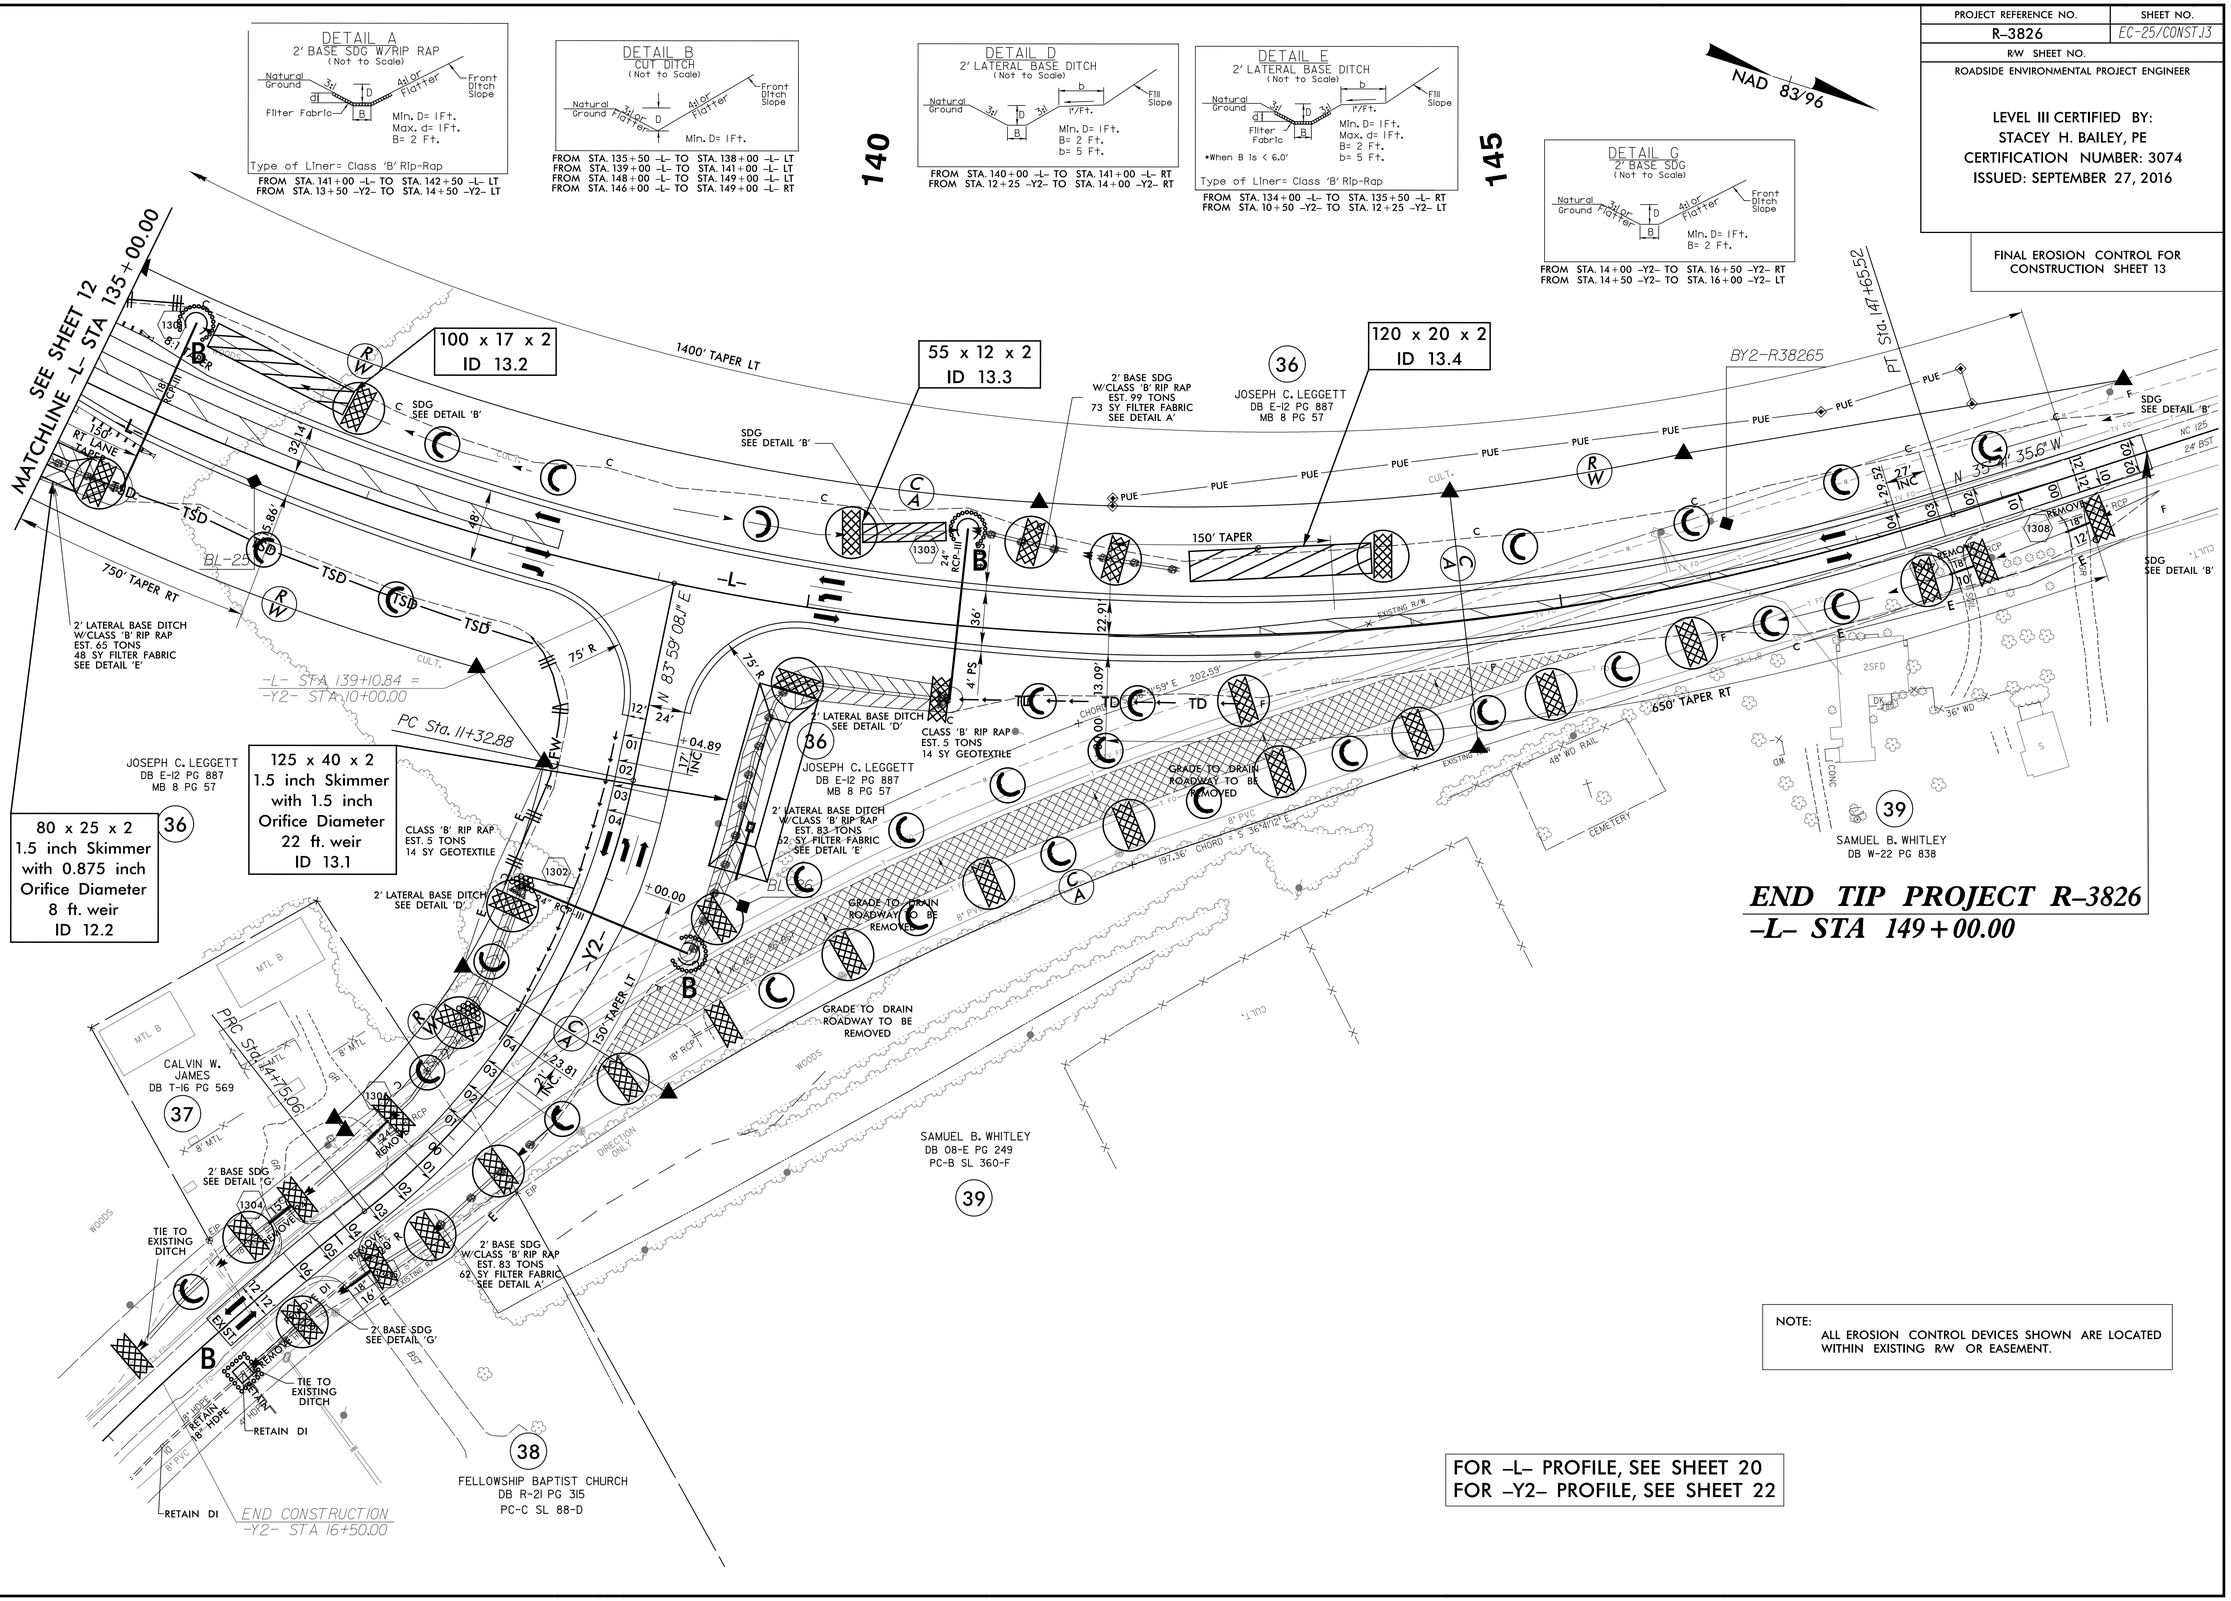

END TIP PROJECT R-3826
-L- STA 149+00.00

NOTE:
ALL EROSION CONTROL DEVICES SHOWN ARE LOCATED WITHIN EXISTING R/W OR EASEMENT.

FOR -L- PROFILE, SEE SHEET 20
FOR -Y2- PROFILE, SEE SHEET 22

5/14/99

9/26/2016
R3826_roadside_erosion_control_final.psh.13.dgn
PA ENGINEERING INC.