PROJECT REFERENCE NO.	SHEET NO.
R-5023B	EC-23/CONST.9
R/W SHEET NO.	
ROADWAY DESIGN ENGINEER	HYDRAULICS ENGINEER

HNTB NORTH CAROLINA, P.C.
343 E. Six Forks Road, Suite 200
Raleigh, North Carolina 27609
NC License No: C-1554

REVISIONS

8/17/99

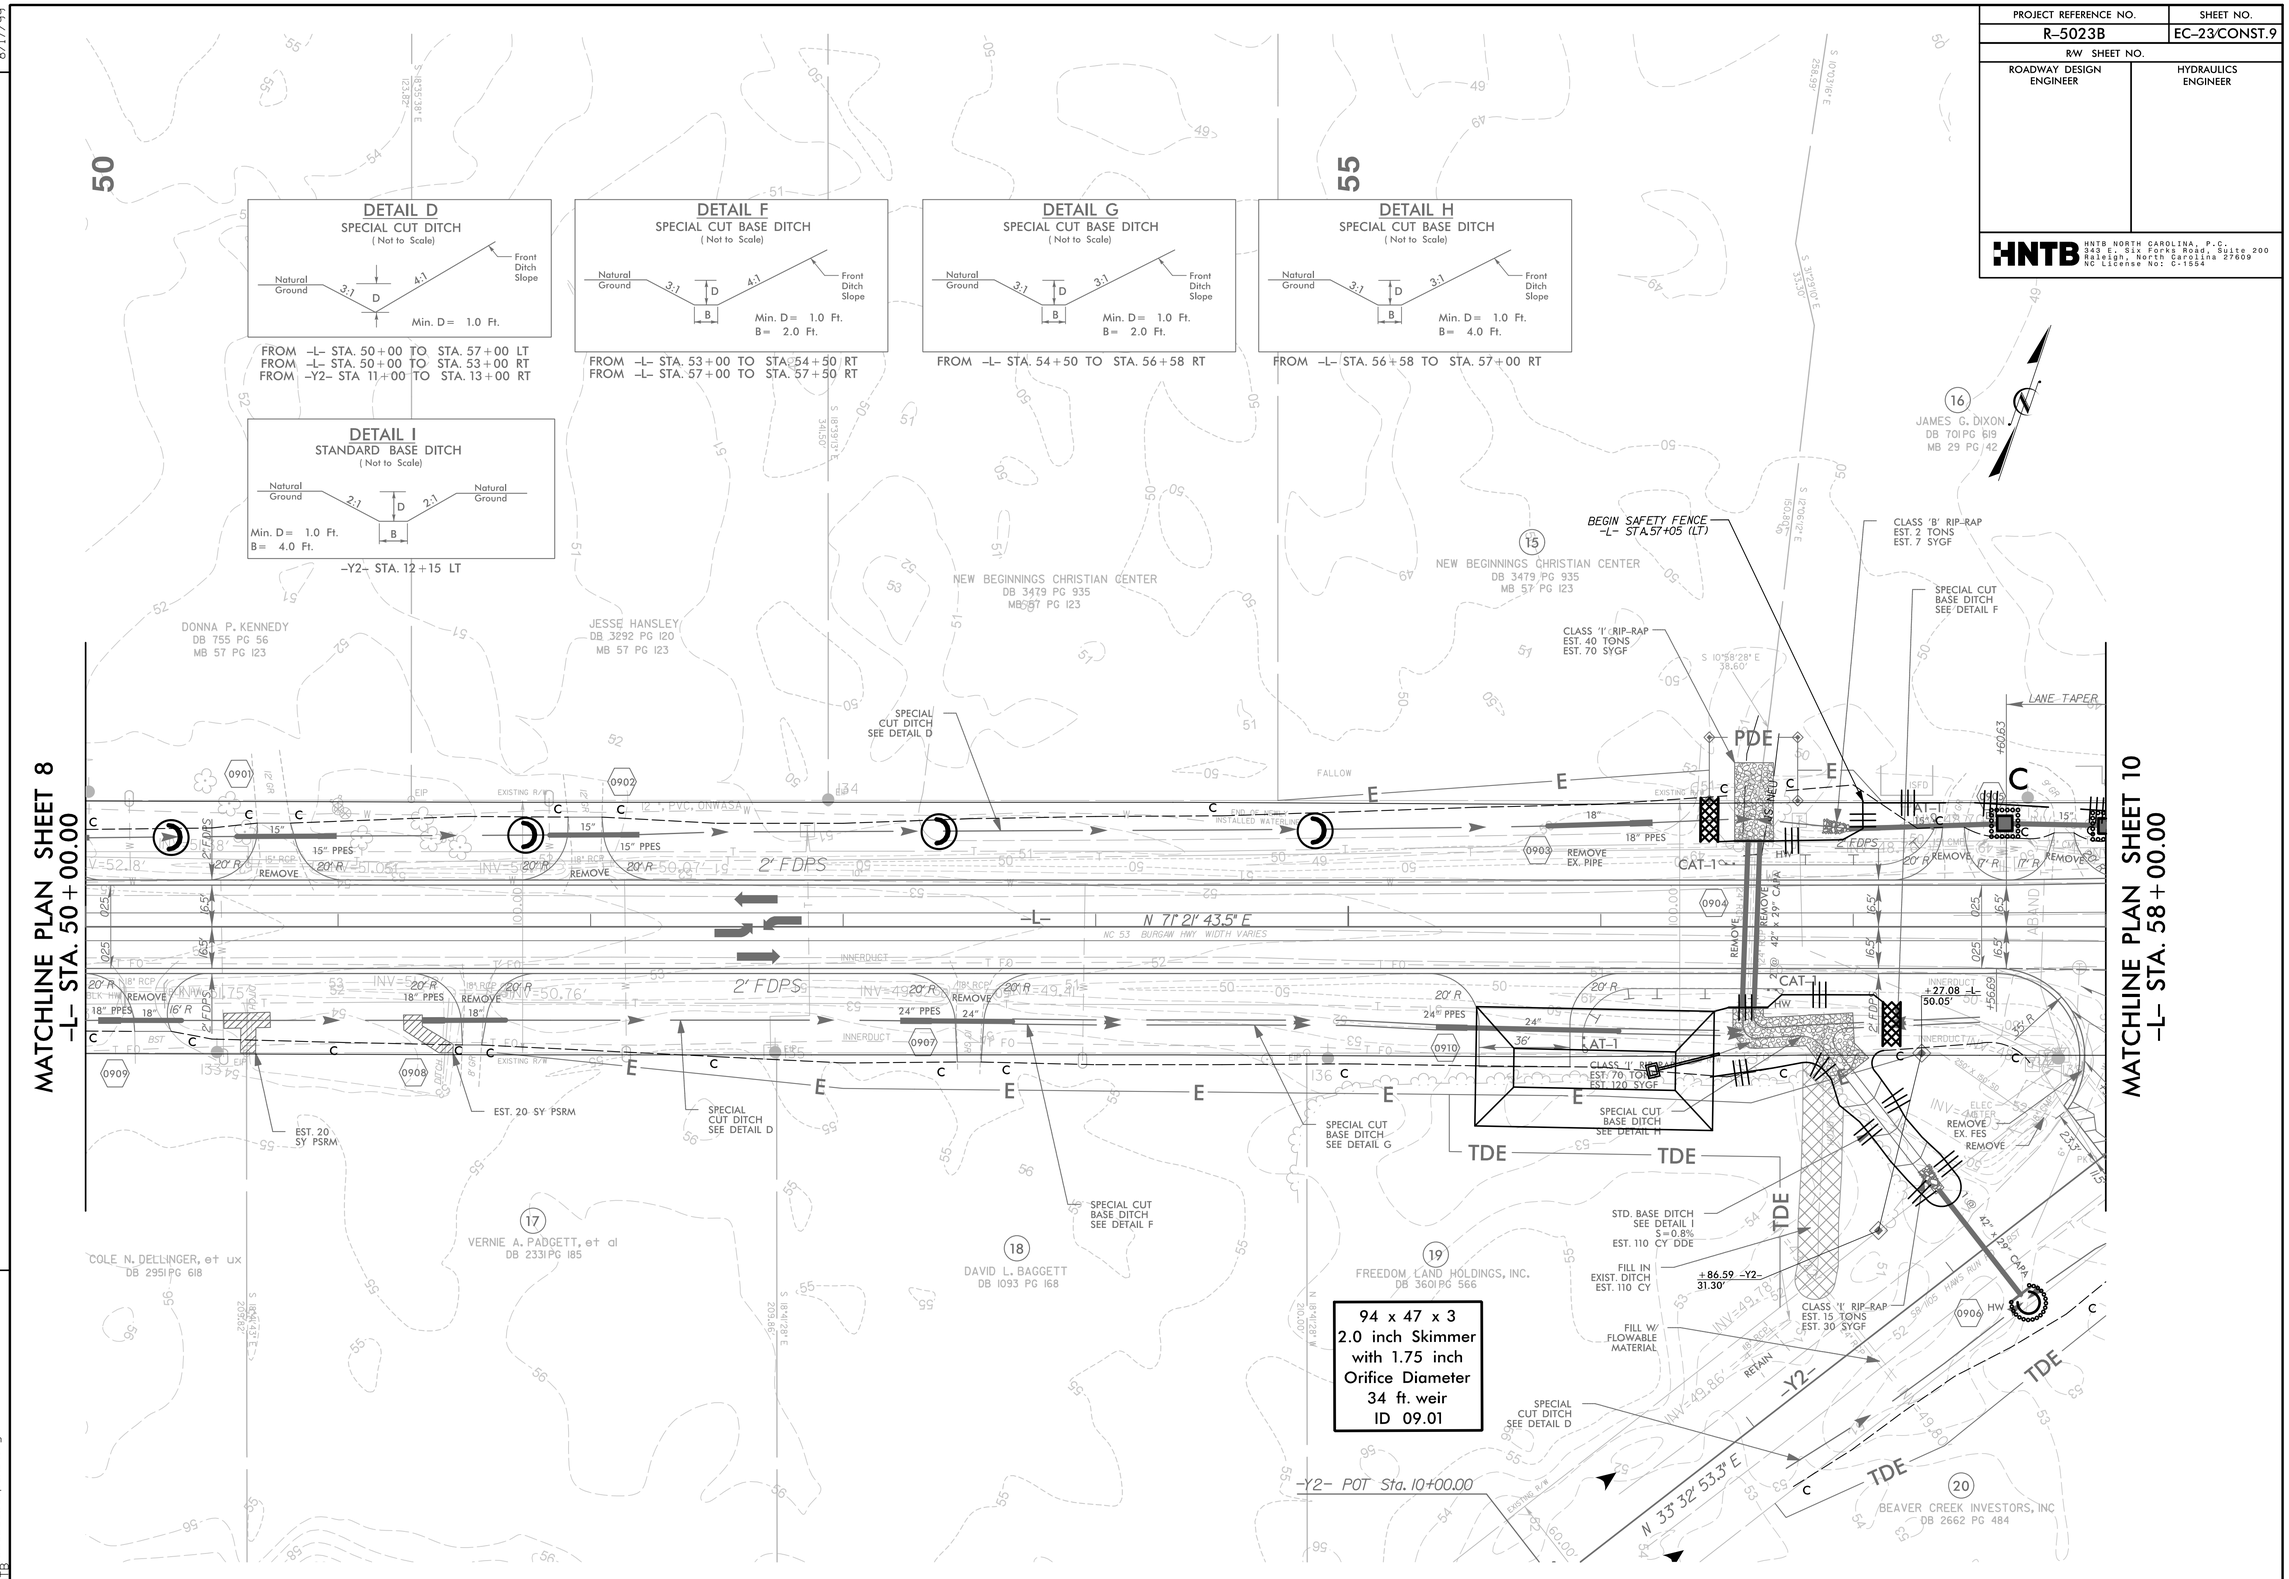

7:20:34 AM
R5023BC_ec_psh_9.dgn
HNTB