PROJECT REFERENCE NO.	SHEET NO.
B-5383	4A
R/W SHEET NO.	

ROADWAY DESIGN ENGINEER — NORTH CAROLINA PROFESSIONAL SEAL 026964 ENGINEER Bryan C. Key — 1/3/2017

HYDRAULICS ENGINEER — NORTH CAROLINA PROFESSIONAL SEAL 041420 ENGINEER CHRISTOPHER R. LEWIS — 1/3/2017

DOCUMENT NOT CONSIDERED FINAL UNLESS ALL SIGNATURES COMPLETED

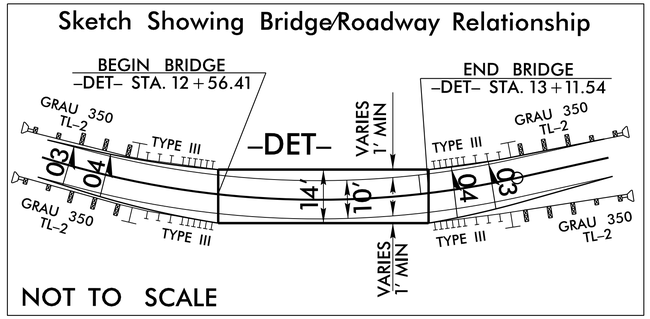

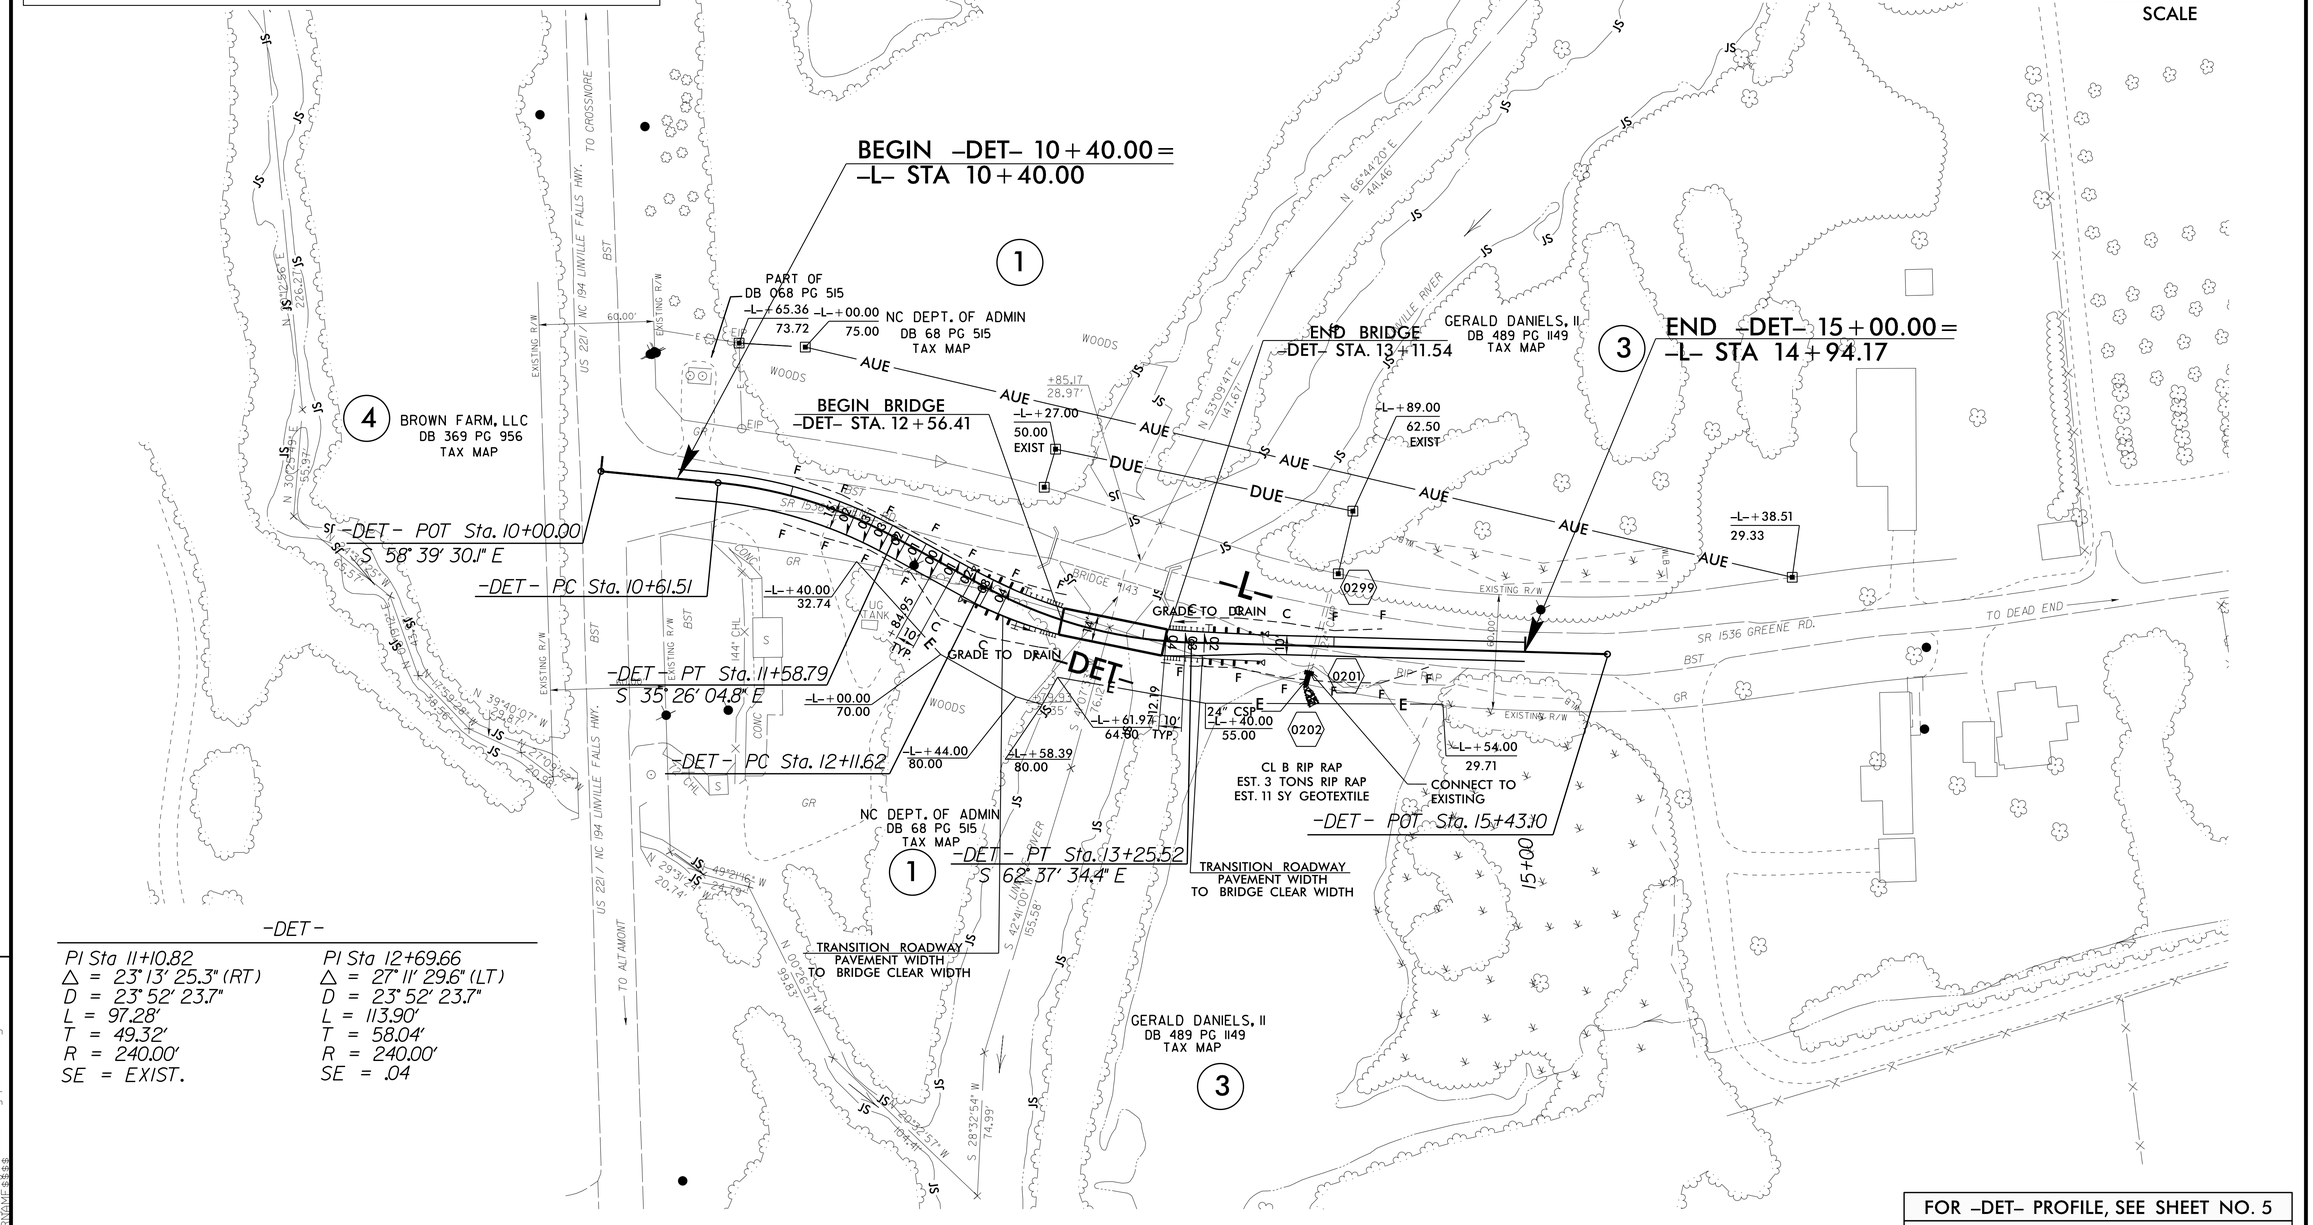

-DET-

PI Sta 11+10.82	PI Sta 12+69.66
Δ = 23° 13' 25.3" (RT)	Δ = 27° 11' 29.6" (LT)
D = 23° 52' 23.7"	D = 23° 52' 23.7"
L = 97.28'	L = 113.90'
T = 49.32'	T = 58.04'
R = 240.00'	R = 240.00'
SE = EXIST.	SE = .04

FOR -DET- PROFILE, SEE SHEET NO. 5

FOR -L-, SEE SHEET NO. 4

FOR STRUCTURE PLANS, SEE SHEET S-1 THRU S-16

REVISIONS

8/17/99

22-DEC-2016 17:25
R:\Roadway\Proj\B5383_rdy_psh 4A.dgn
$$$$USERNAME$$$$