PROJECT REFERENCE NO.	SHEET NO.
U-5742	Sig. 36.0

PHASING DIAGRAM

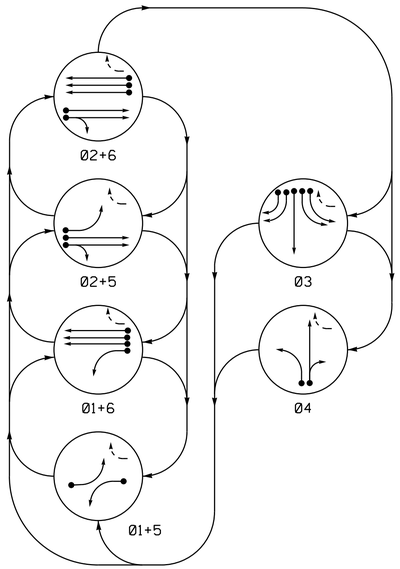

PHASING DIAGRAM DETECTION LEGEND

- DETECTED MOVEMENT
- UNDETECTED MOVEMENT (OVERLAP)
- UNSIGNALIZED MOVEMENT
- PEDESTRIAN MOVEMENT

TABLE OF OPERATION

SIGNAL FACE	PHASE 01+5	01+6	02+5	02+6	03	04	FLASH
11	←	←	~~R~~	~~R~~	~~R~~	~~R~~	~~R~~
21,22	R	R	G	G	R	R	Y
31,32	~~R~~	~~R~~	~~R~~	~~R~~	←	~~R~~	~~R~~
33,34	R	R	R	R	G	R	R
35,36	R	R	R	R	→	R	R
41	R	R	R	R	R	G ←	R
42	R	R	R	R	R	G	R
51	←	~~R~~	←	~~R~~	~~R~~	~~R~~	~~R~~
61,62	R	G	R	G	R	R	Y

SIGNAL FACE I.D.

All Heads L.E.D.

ASC/3 DETECTOR INSTALLATION CHART

DETECTOR					PROGRAMMING						
LOOP	SIZE (FT)	DISTANCE FROM STOPBAR (FT)	TURNS	NEW LOOP	PHASE	CALLING	EXTEND TIME	DELAY TIME	TYPE	SYSTEM LOOP	NEW CARD
1A	6X40	0	2-4-2	-	1	Yes	-	-	S	-	X
2A,2B	6X6	300	4	-	2	Yes	-	-	N	-	X
3A	6X60	+5	2-4-2	-	3	Yes	-	-	S	-	X
3B	6X60	+5	2-4-2	-	3	Yes	-	-	S	-	X
3C	6X60	0	2-4-2	-	3	Yes	-	-	S	-	X
3D	6X60	0	2-4-2	-	3	Yes	-	15	S	-	X
3E	6X60	0	2-4-2	-	3	Yes	-	15	S	-	X
4A	6X60	+2	2-4-2	-	4	Yes	-	3	S	-	X
4B	6X60	+2	2-4-2	-	4	Yes	-	10	S	-	X
5A	6X60	0	2-4-2	-	5	Yes	-	3	S	-	X
6A,6B,6C	6X6	300	4	-	6	Yes	-	-	N	-	X
S2A	6X6	+260	5	-	-	Yes	-	-	N	X	X
S2B	6X6	+260	5	-	-	Yes	-	-	N	X	X
S4A	6X6	+400	5	-	-	Yes	-	-	N	X	X
S4B	6X6	+400	5	-	-	Yes	-	-	N	X	X
S6A	6X6	+490	5	-	-	Yes	-	-	N	X	X
S6B	6X6	+490	5	-	-	Yes	-	-	N	X	X
S6C	6X6	+490	5	-	-	Yes	-	-	N	X	X

6 Phase
Fully Actuated
Fayetteville Signal System

NOTES

1. Refer to "Roadway Standard Drawings NCDOT" dated January 2012 and "Standard Specifications for Roads and Structures" dated January 2012.
2. Do not program signal for late night flashing operation unless otherwise directed by the Engineer.
3. Phase 1 and/or phase 5 may be lagged.
4. The order of phase 3 and phase 4 may be reversed.
5. Set all detector units to presence mode.
6. In the event of loop replacement, refer to the current ITS and Signals Design Manual and submit a Plan of Record to the Signal Design Section.
7. Locate new cabinet so as not to obstruct sight distance of vehicles turning right on red.
8. Pavement markings are existing.
9. Maximum times shown in timing chart are for free-run operation only. Coordinated signal system timing values supersede these values.

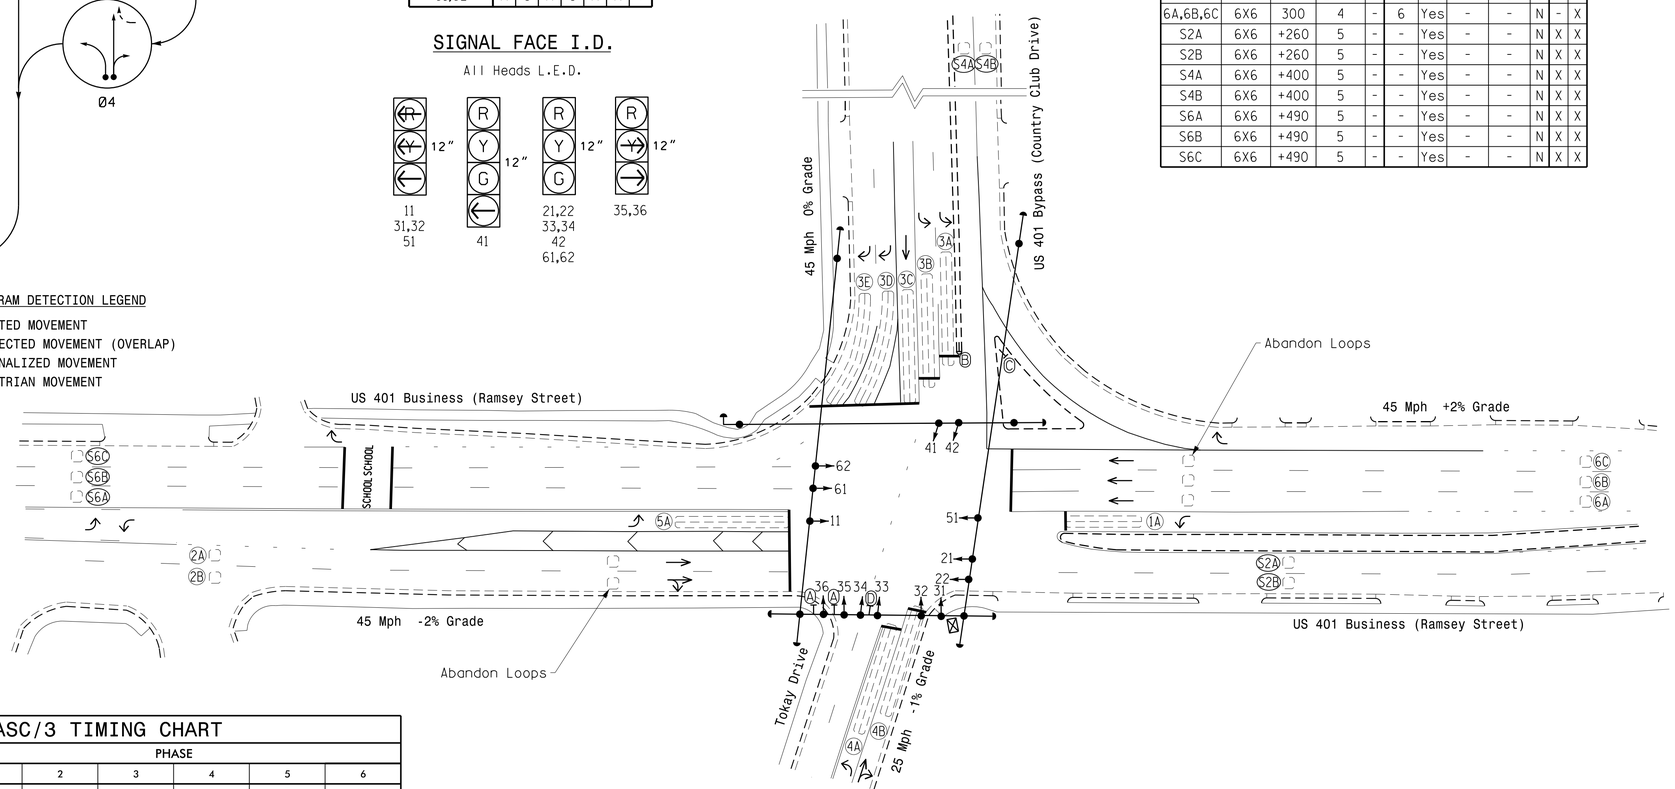

LEGEND

PROPOSED		EXISTING
	Traffic Signal Head	
	Modified Signal Head	N/A
	Sign	
	Pedestrian Signal Head With Push Button & Sign	
	Signal Pole with Guy	
	Signal Pole with Sidewalk Guy	
	Inductive Loop Detector	
	Controller & Cabinet	
	Junction Box	
	2-in Underground Conduit	
N/A	Right of Way	
	Directional Arrow	
Ⓐ	Right Arrow "ONLY" Sign (R3-5R)	Ⓐ
Ⓑ	Keep Right Sign (R4-7A)	Ⓑ
Ⓒ	"Free Flowing Right Turn" Sign	Ⓒ
Ⓓ	Through Arrow "ONLY" Sign (R3-5A)	Ⓓ

ASC/3 TIMING CHART

FEATURE	PHASE 1	2	3	4	5	6
Min Green *	7	12	7	7	7	12
Walk *	0	0	0	0	0	0
Ped Clear	0	0	0	0	0	0
Veh. Extension *	1.0	6.0	1.0	1.0	1.7	6.0
Max 1 *	15	60	35	15	35	60
Yellow	3.0	4.7	4.5	4.0	3.0	4.7
Red Clear	3.3	1.6	1.8	2.8	3.4	1.6
Actuations B4 Add *	-	0	-	-	-	0
Seconds /Actuation *	-	2.0	-	-	-	2.0
Max Initial *	-	34	-	-	-	34
Time Before Reduction *	-	15	-	-	-	15
Time To Reduce *	-	30	-	-	-	30
Minimum Gap	-	3.0	-	-	-	3.0
Locking Detector	-	X	-	-	-	X
Recall Position	-	VEH. RECALL	-	-	-	VEH. RECALL
Dual Entry	-	-	-	-	-	-
Simultaneous Gap	X	X	X	X	X	X

* These values may be field adjusted. Do not adjust Min Green and Extension times for phases 2 and 6 lower than what is shown. Min Green for all other phases should not be lower than 4 seconds.

Signal Upgrade

DOCUMENT NOT CONSIDERED FINAL UNLESS ALL SIGNATURES COMPLETED

Prepared In the Offices of:
Transportation Mobility and Safety Division
Signal Design Section
750 N.Greenfield Pkwy,Garner,NC 27529

SCALE 0 40 1"=40'

US 401 Bus (Ramsey Street)
at
US 401 Byp (Country Club Drive)
/ Tokay Drive

Division 6 Cumberland County Fayetteville

PLAN DATE: November 2015 REVIEWED BY: JPG
PREPARED BY: Jeff Spence REVIEWED BY:

REVISIONS	INIT.	DATE

SEAL
NORTH CAROLINA PROFESSIONAL SEAL 029904 ENGINEER JASON P. GALLOWAY

DocuSigned by: Jason P. Galloway
F700EA7D481841D
2/17/2016
DATE

SIG. INVENTORY NO. 06-0081

17-FEB-2016 14:00
S:\TTSSUM\ITS\Signals\Signal Design Section\Eastern Region\Div-06\U-5742 Fayetteville ASC3\06-0081\06081_sig_dsn_2015mdd.dgn
jgalloway