PROJECT REFERENCE NO.	SHEET NO.
U-5742	ITS-154

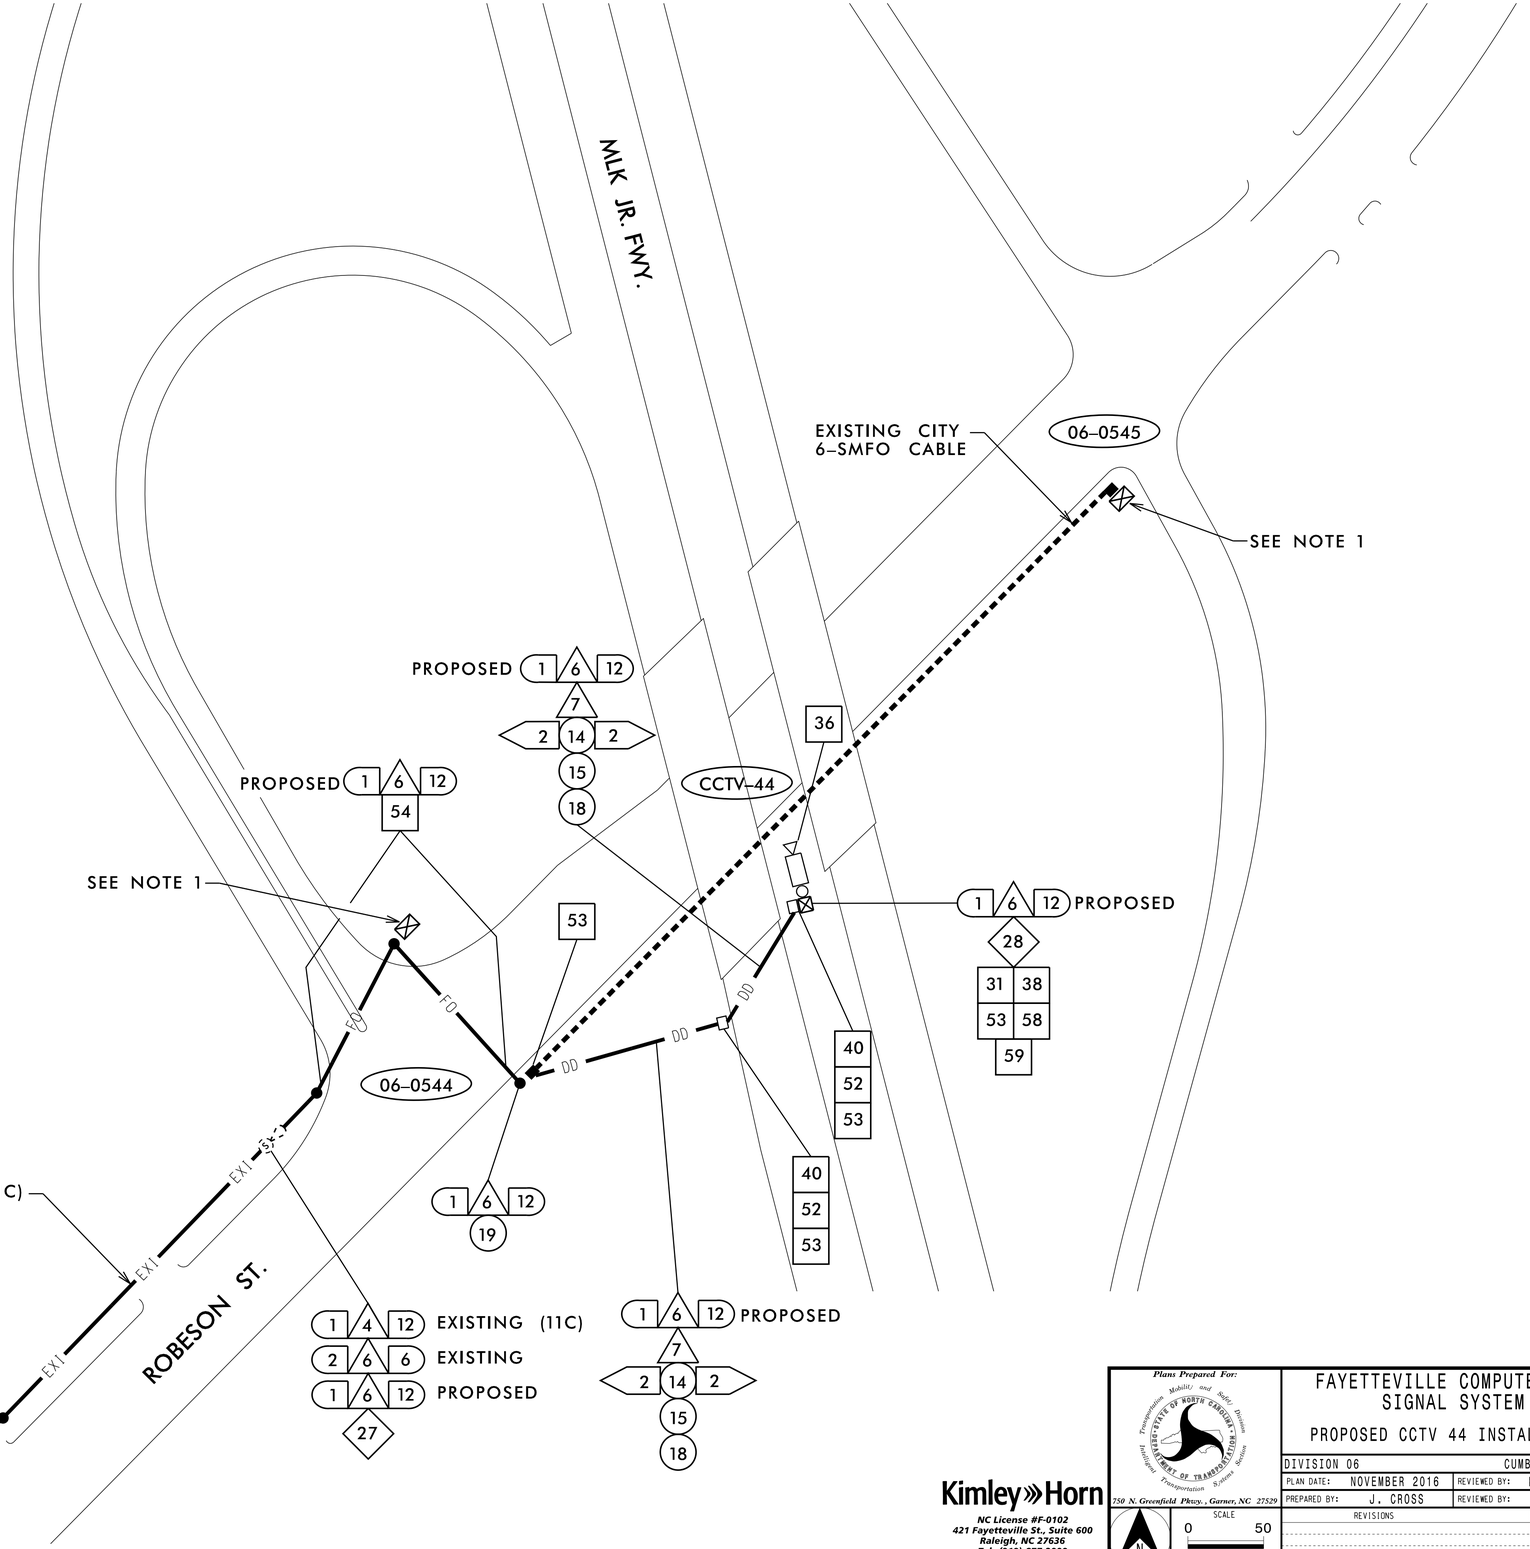

NOTE:
1. SEE SUMMARY OF WORK TABLES FOR ADDITIONAL CABINET AND COMMUNICATIONS WORK TO BE PERFORMED.

Kimley»Horn
NC License #F-0102
421 Fayetteville St., Suite 600
Raleigh, NC 27636
Tel: (919) 677-2000
Fax: (919) 677-2050

Plans Prepared For:
NCDOT Transportation Mobility and Safety Division
750 N. Greenfield Pkwy., Garner, NC 27529

FAYETTEVILLE COMPUTERIZED SIGNAL SYSTEM

PROPOSED CCTV 44 INSTALLATION

DIVISION 06 — CUMBERLAND COUNTY

PLAN DATE: NOVEMBER 2016 — REVIEWED BY: K. NICHOLAS

PREPARED BY: J. CROSS — REVIEWED BY: K. SMITH

SCALE: 0 50

REVISIONS	INIT.	DATE

SEAL
NORTH CAROLINA PROFESSIONAL SEAL 030472 ENGINEER KEVIN W. SMITH

DocuSigned by: Kevin Smith 0686ED04B3B0440F...
11/15/2016
SIGNATURE DATE

CADD Filename:

11/15/2016
K:\RAL_TPTO_ITS\011036305 - Fayetteville Sig Sys\Plans\011036305_ITS_psh_I54-CCTV44.dgn