PROJECT REFERENCE NO.	SHEET NO.
U-4715 B	Sig.159.0

PHASING DIAGRAM

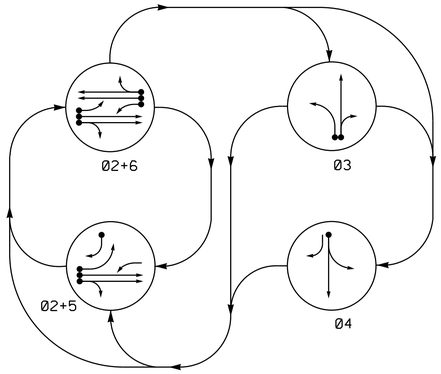

PHASING DIAGRAM DETECTION LEGEND

- DETECTED MOVEMENT
- UNDETECTED MOVEMENT (OVERLAP)
- UNSIGNALIZED MOVEMENT
- PEDESTRIAN MOVEMENT

TABLE OF OPERATION

SIGNAL FACE	PHASE Ø2+5	Ø2+6	Ø3	Ø4	FLASH
21, 22	G	G	R	R	Y
31	R	R	G	R	R
32	R	R	G	R	R
41	R	R	R	G	R
42	R	R	R	G	R
51	←	F Y	~~R~~	~~R~~	~~Y~~
61	~~F Y~~	~~F Y~~	~~R~~	~~R~~	~~Y~~
62, 63	R	G	R	R	Y

SIGNAL FACE I.D.

All Heads L.E.D.

OASIS 2070 LOOP & DETECTOR INSTALLATION CHART

INDUCTIVE LOOPS					DETECTOR PROGRAMMING							
LOOP	SIZE (FT)	DISTANCE FROM STOPBAR (FT)	TURNS	NEW LOOP	PHASE	CALLING	EXTENSION	FULL TIME DELAY	STRETCH TIME	DELAY TIME	SYSTEM LOOP	NEW CARD
2A/S1	6X6	300	5	-	2	Y	Y	-	-	-	Y	Y
2B/S2	6X6	300	5	-	2	Y	Y	-	-	-	Y	Y
3A	6X40	0	2-4-2	-	3	Y	Y	-	-	3	-	Y
3B	6X40	0	2-4-2	-	3	Y	Y	-	-	10	-	Y
4A	6X60	0	2-4-2	-	4	Y	Y	-	-	3	-	Y
5A	6X60	0	2-4-2	-	5	Y	Y	-	-	15	-	Y
					2	Y	Y	Y	-	3	-	Y
5B	6X60	0	2-4-2	-	5	Y	Y	-	-	15	-	Y
6A/S3	6X6	300	5	-	6	Y	Y	-	-	-	Y	Y
6B/S4	6X6	300	5	-	6	Y	Y	-	-	-	Y	Y
6C	6X60	0	2-4-2	-	6	Y	Y	Y	-	3	-	Y

4 Phase
Fully Actuated
Asheville Signal System

NOTES

1. Refer to "Roadway Standard Drawings NCDOT" dated January 2012 and "Standard Specifications for Roads and Structures" dated January 2012.
2. Do not program signal for late night flashing operation unless otherwise directed by the Engineer.
3. Phase 5 may be lagged.
4. The order of phase 3 and phase 4 may be reversed.
5. Reposition existing signal heads numbered 22, 62 & 63.
6. Set all detector units to presence mode.
7. Locate new cabinet so as not to obstruct sight distance of vehicles turning right on red.
8. Pavement markings are existing.
9. Maximum times shown in timing chart are for free-run operation only. Coordinated signal system timing values supersede these values.

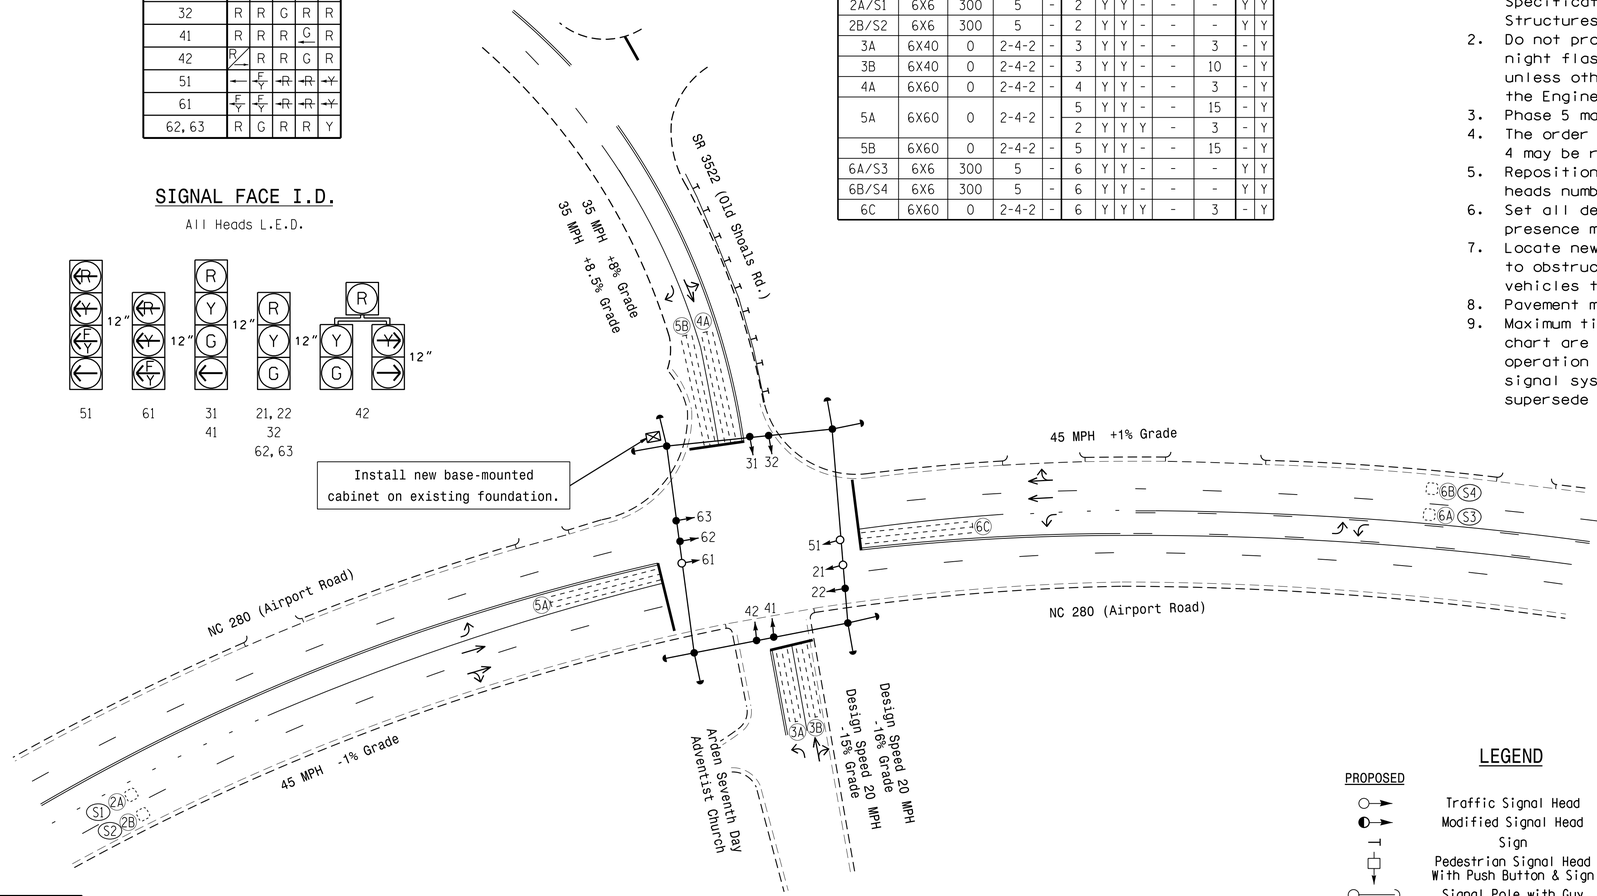

OASIS 2070 TIMING CHART

FEATURE	PHASE 2	3	4	5	6
Min Green 1 *	12	7	7	7	12
Extension 1 *	6.0	2.0	1.0	1.0	6.0
Max Green 1 *	90	20	20	20	90
Yellow Clearance	4.6	3.9	3.4	3.0	4.6
Red Clearance	1.3	2.9	2.4	2.4	1.3
Red Revert	2.0	2.0	2.0	2.0	2.0
Walk 1 *	-	-	-	-	-
Don't Walk 1	-	-	-	-	-
Seconds Per Actuation *	1.5	-	-	-	1.5
Max Variable Initial *	34	-	-	-	34
Time Before Reduction *	15	-	-	-	15
Time To Reduce *	30	-	-	-	30
Minimum Gap	3.0	-	-	-	3.0
Recall Mode	MIN RECALL	-	-	-	MIN RECALL
Vehicle Call Memory	YELLOW	-	-	-	YELLOW
Dual Entry	-	-	-	-	-
Simultaneous Gap	ON	ON	ON	ON	ON

* These values may be field adjusted. Do not adjust Min Green and Extension times for phases 2 and 6 lower than what is shown. Min Green for all other phases should not be lower than 4 seconds.

LEGEND

PROPOSED		EXISTING
	Traffic Signal Head	
	Modified Signal Head	N/A
	Sign	
	Pedestrian Signal Head With Push Button & Sign	
	Signal Pole with Guy	
	Signal Pole with Sidewalk Guy	
	Inductive Loop Detector	
	Controller & Cabinet	
	Junction Box	
	2-in Underground Conduit	
N/A	Right of Way	
	Directional Arrow	
N/A	Guardrail	

Signal Upgrade

DOCUMENT NOT CONSIDERED FINAL UNLESS ALL SIGNATURES COMPLETED

Prepared In the Offices of:
Transportation Mobility and Safety Division
Signal Design Section
750 N.Greenfield Pkwy.Garner,NC 27529

NC 280 (Airport Road) at SR 3522 (Old Shoals Road) / Arden 7th Day Adventist Ent.

Division 13 Buncombe County Arden

PLAN DATE: December 2015 REVIEWED BY: T. Williams

PREPARED BY: M. Mahbooba REVIEWED BY:

SCALE 0 40 1"=40'

REVISIONS	INIT.	DATE

SEAL
NORTH CAROLINA PROFESSIONAL SEAL 024393 ENGINEER TIMOTHY J. WILLIAMS

DocuSigned by: T. J. Williams 97AD792E8E934CA... 8/8/2016 DATE

SIG. INVENTORY NO. 13-0822

08-AUG-2016 07:12
S:\TISGSU\Projects\Signal Design Section\Eastern Region\Div-13\U-4715B (Asheville Signal System)\Signal Designs\13-0822\130822_sig_dsn_20160808.dgn
mmahbooba