DocuSign Envelope ID: 1D5794B7-818B-4CF1-886E-601A67BB1F4C

PROJECT REFERENCE NO.	SHEET NO.
U-4715B	ITS-3.04

WIRELESS COMMUNICATIONS PLAN

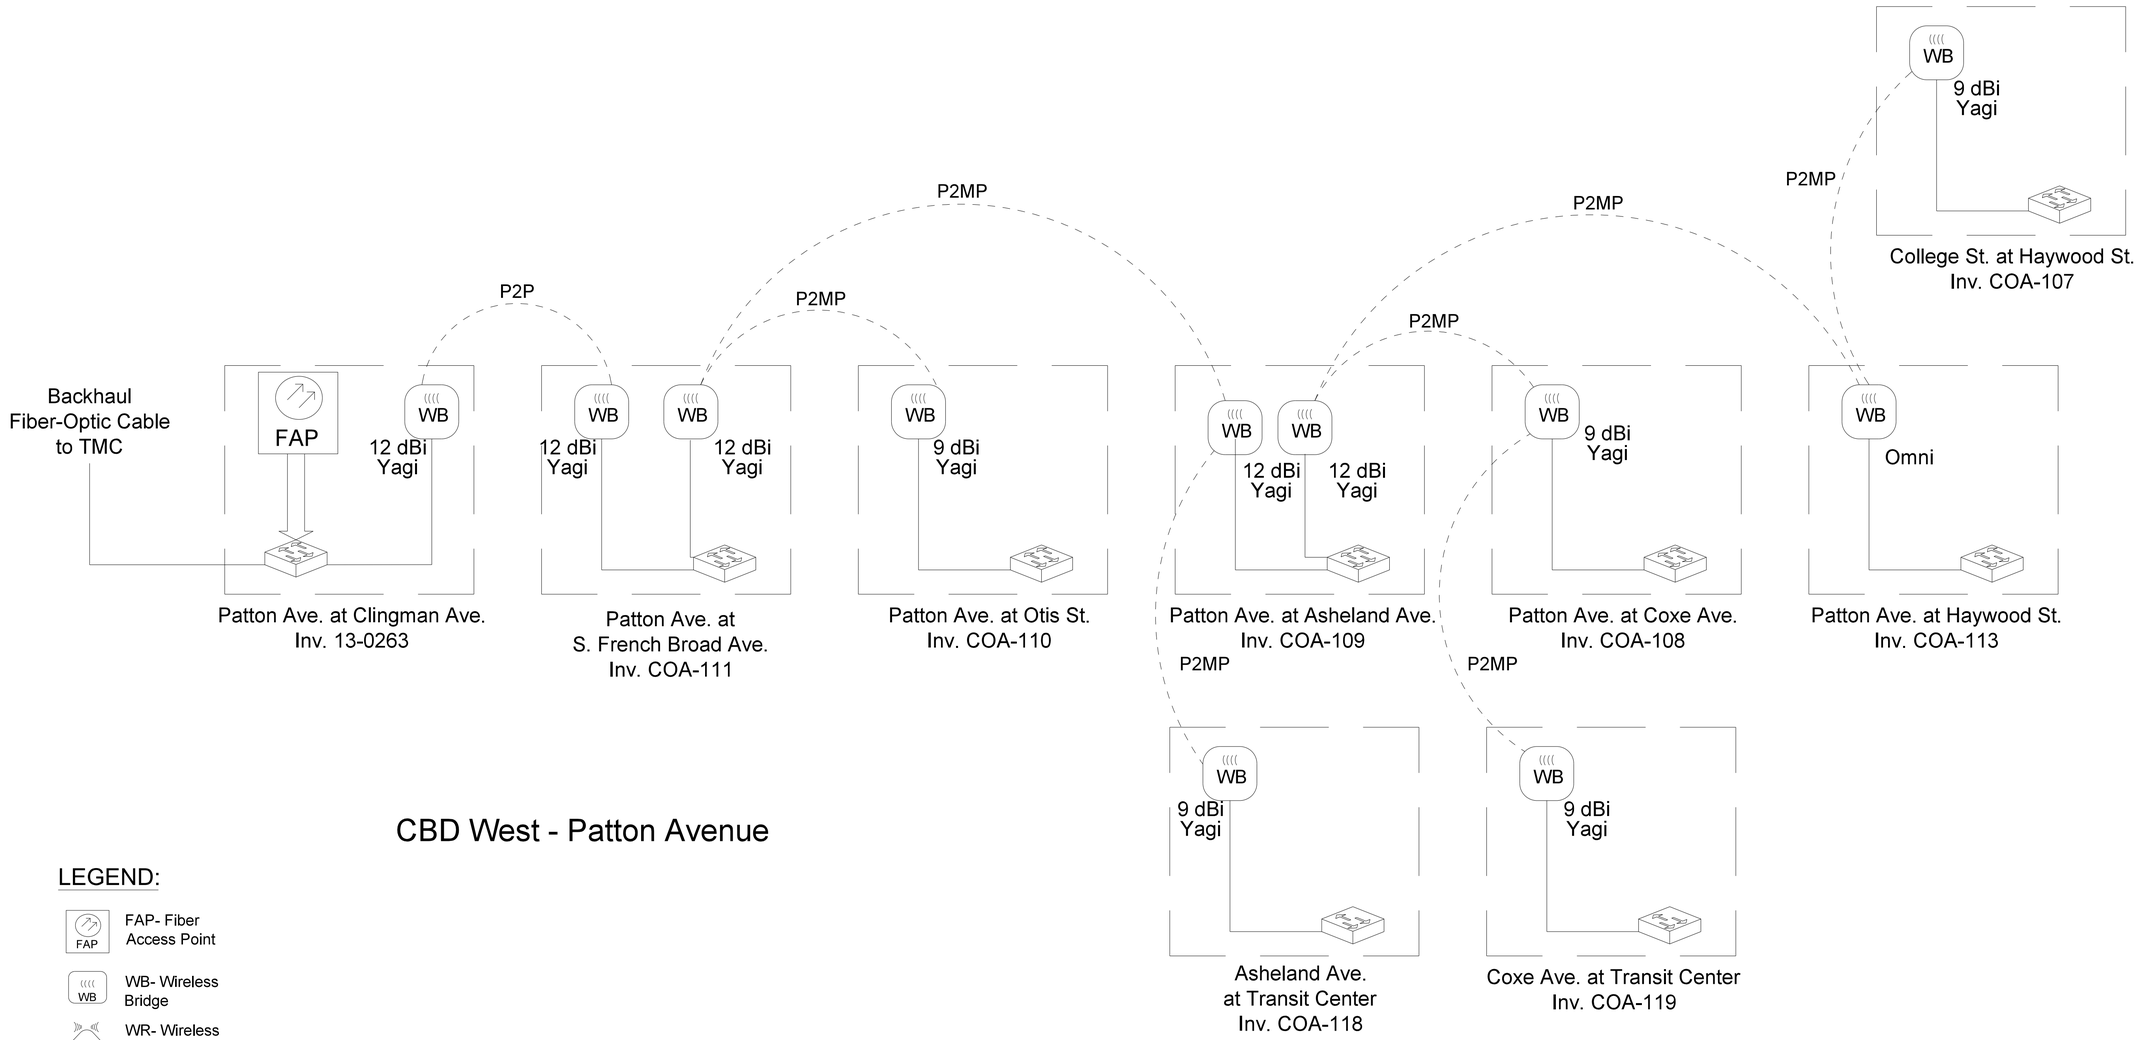

CBD West - Patton Avenue

LEGEND:

- FAP- Fiber Access Point
- WB- Wireless Bridge
- WR- Wireless Repeater
- Ethernet Switch
- Firewall
- Cellular Modem

ATKINS 1616 EAST MILLBROOK ROAD, SUITE 310
RALEIGH, NORTH CAROLINA 27609
(919) 876-6888 NCBEES #F-0326

DOCUMENT NOT CONSIDERED FINAL UNLESS ALL SIGNATURES COMPLETED

Prepared for the Offices of:
NC Transportation
750 Greenfield Parkway, Garner, NC 27529

Wireless Corridor Design
(3 of 7)

Division 13 Buncombe County Asheville

PLAN DATE:	December 2016	REVIEWED BY:	H A Badgett
PREPARED BY:	G B Spell	REVIEWED BY:	J T Brooks

SCALE: N.T.S.

REVISIONS	INIT.	DATE

SEAL
NORTH CAROLINA PROFESSIONAL ENGINEER SEAL 019962 HENRY ALFRED BADGETT

Henry Alfred Badgett III 12/21/2016
SIGNATURE DATE

CADD Filename: 270_008_U-4715B_TS-3.

21-DEC-2016 14:13
O:\Transportation\Traffic\Curr\100048632 U-4715B Asheville Sig Sys\Task 11_Typ_SD\Final Microstation Files Renamed\Volume 1 - Part 1\270_008_U-4715B_ITS-3.04.dgn
dlilesay
ATLDS9519S