DocuSign Envelope ID: 1D5794B7-818B-4CF1-886E-601A67BB1F4C

PROJECT REFERENCE NO.	SHEET NO.
U-4715B	ITS-4.05

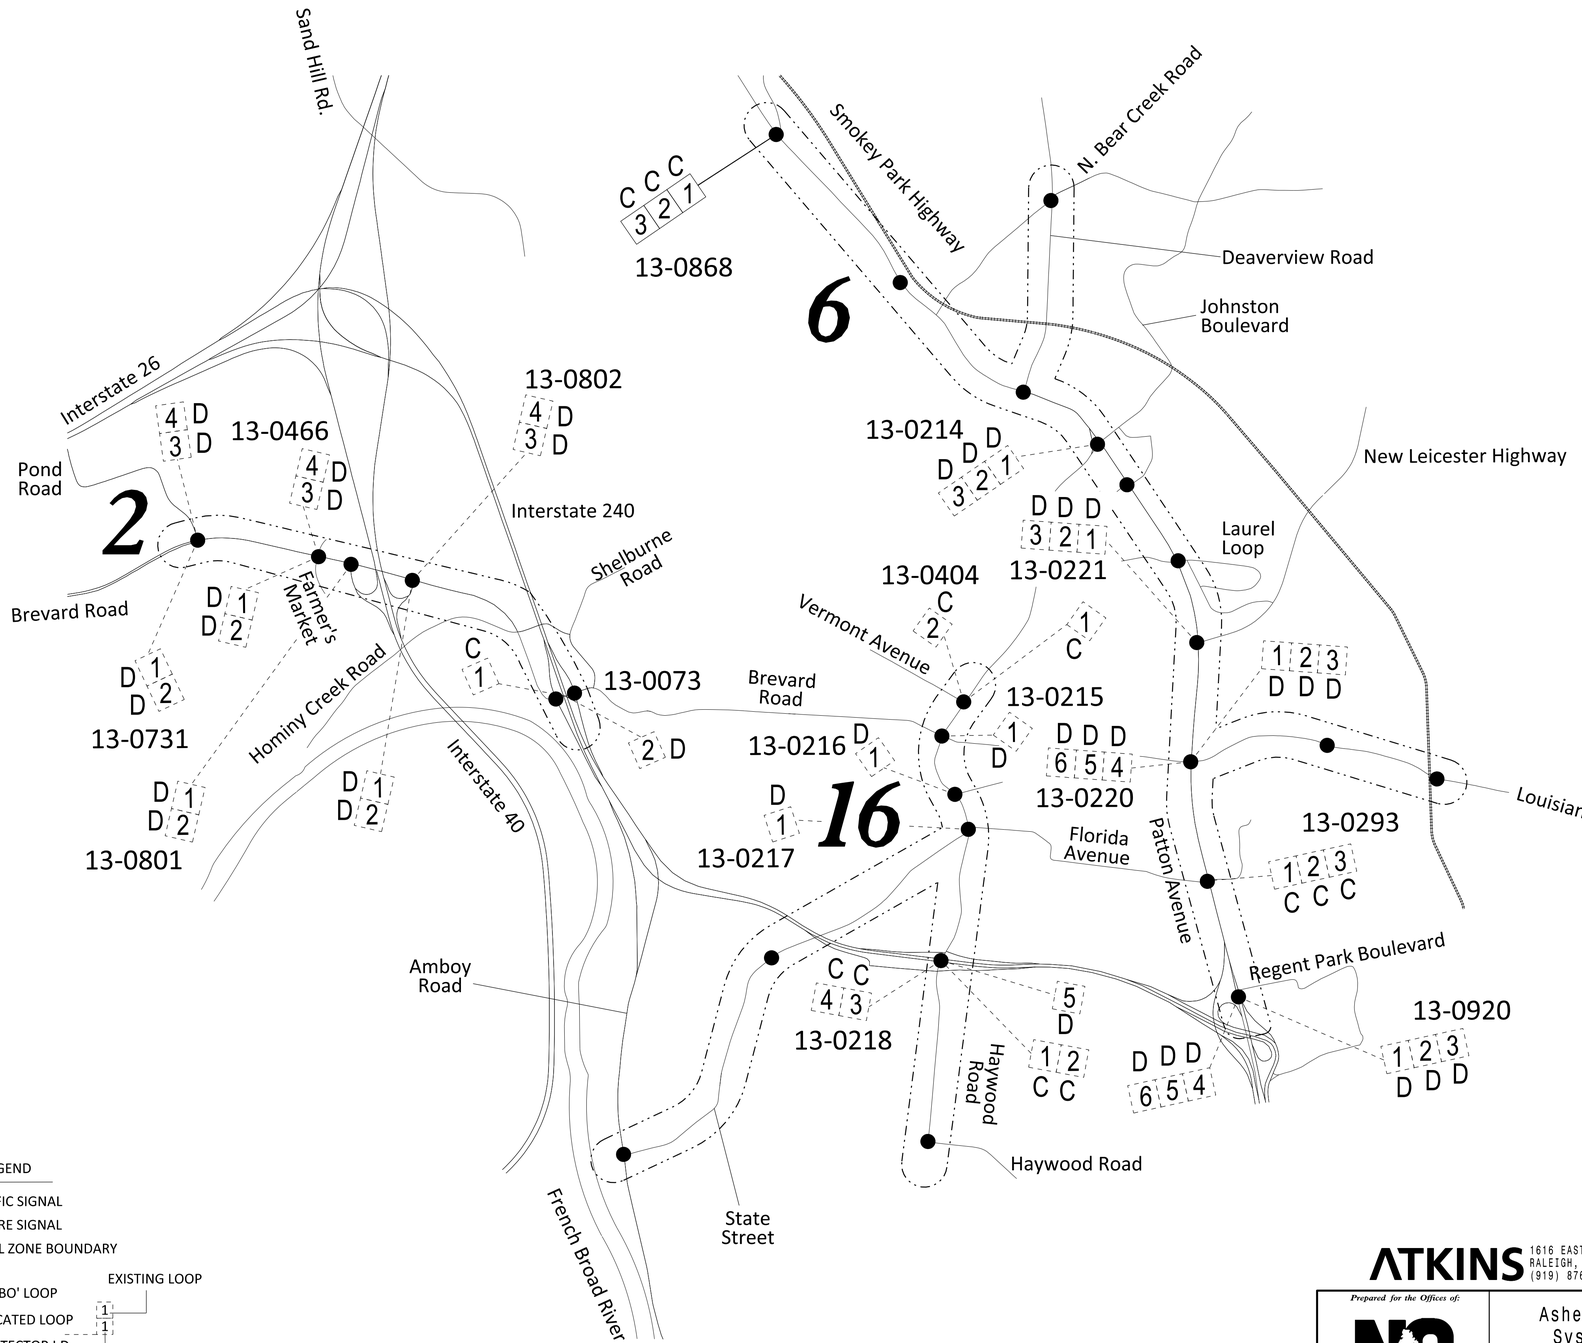

LEGEND

- TRAFFIC SIGNAL
- FUTURE SIGNAL
- CONTROL ZONE BOUNDARY

PROPOSED LOOP — EXISTING LOOP

'COMBO' LOOP

DEDICATED LOOP

SYSTEM DETECTOR I.D.

CONTROL ZONE IDENTIFICATION NUMBER — 11

CITY INTERSECTION NUMBER — COA-XX 13-XXXX — NCDOT SIGNAL IDENTIFICATION NUMBER

ATKINS
1616 EAST MILLBROOK ROAD, SUITE 160
RALEIGH, NORTH CAROLINA 27609
(919) 876-6888 NCBEES #F-0326

DOCUMENT NOT CONSIDERED FINAL UNLESS ALL SIGNATURES COMPLETED

Prepared for the Offices of:
NC Transportation
750 Greenfield Parkway, Garner, NC 27529

Asheville Signal System System Detectors and Control Zone Schematic

Division 13 Buncombe County Asheville

PLAN DATE: December 2016 REVIEWED BY: M B Toth

PREPARED BY: J A Wiles REVIEWED BY: JT Brooks

NTS

REVISIONS	INIT.	DATE

SEAL
NORTH CAROLINA PROFESSIONAL ENGINEER SEAL 019962 HENRY ALFRED BARNETT III

Developed by: Henry Alfred Barnett III 12/21/2016
DATE

CADD Filename: 270_018_U-4715B_TS-4.

21-DEC-2016 14:14
D:\Transportation\Traffic\Curr\100048632 U-4715B Asheville Sig Sys\Task 11_Typ_SD\Final Microstation Files Renamed\Volume 1 - Part 1\270_018_U-4715B_ITS-4.05.dgn
dwiles3d3
At LDS95195