DocuSign Envelope ID: 1D5794B7-818B-4CF1-886E-601A67BB1F4C

PROJECT REFERENCE NO.	SHEET NO.
U-4715B	ITS-5.28

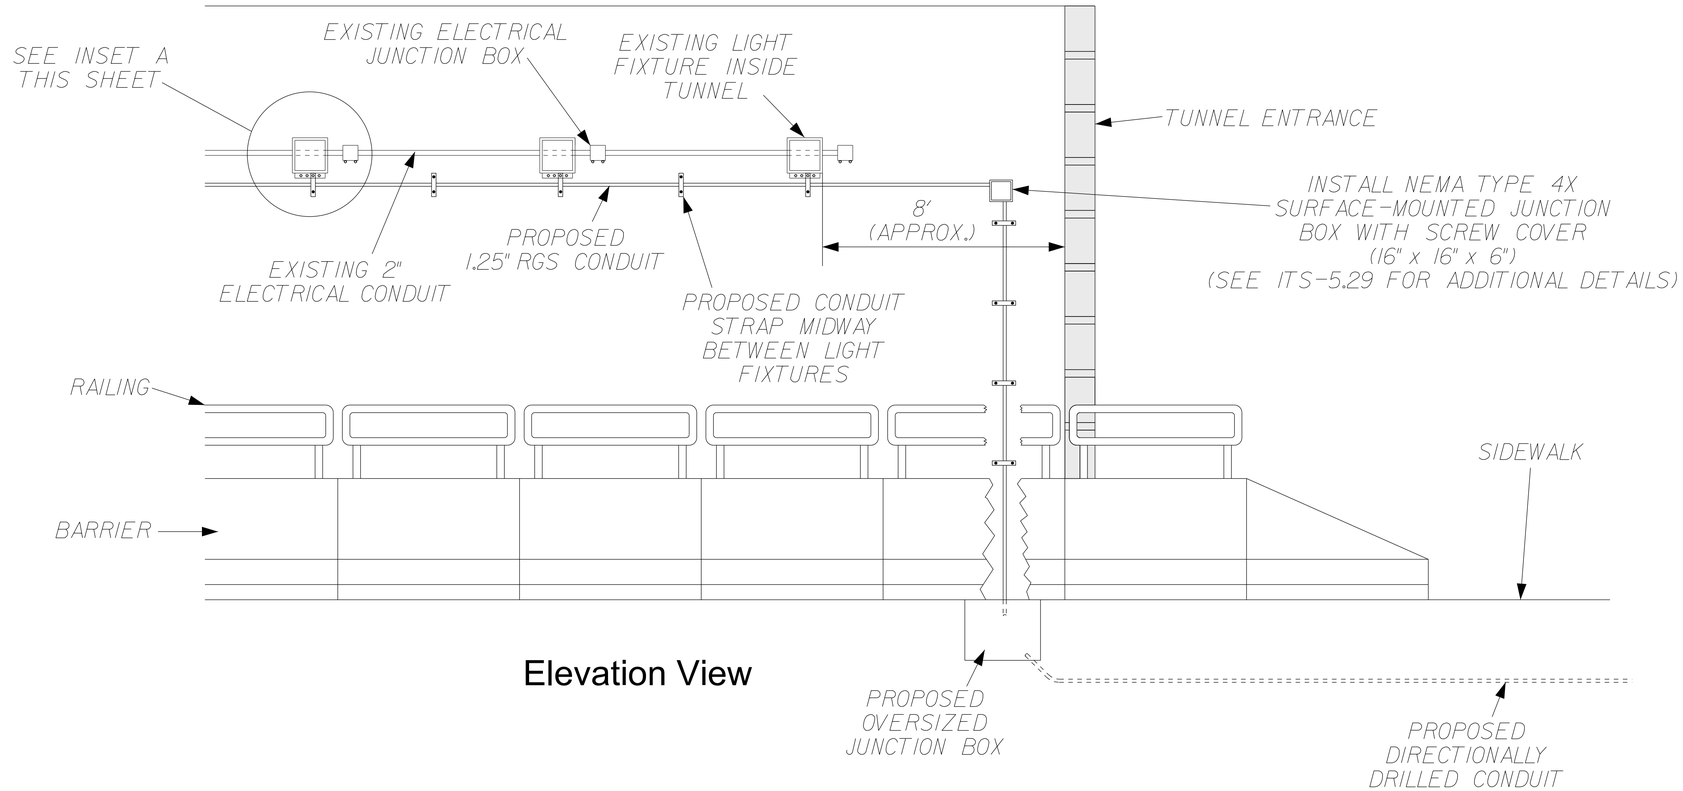

Elevation View

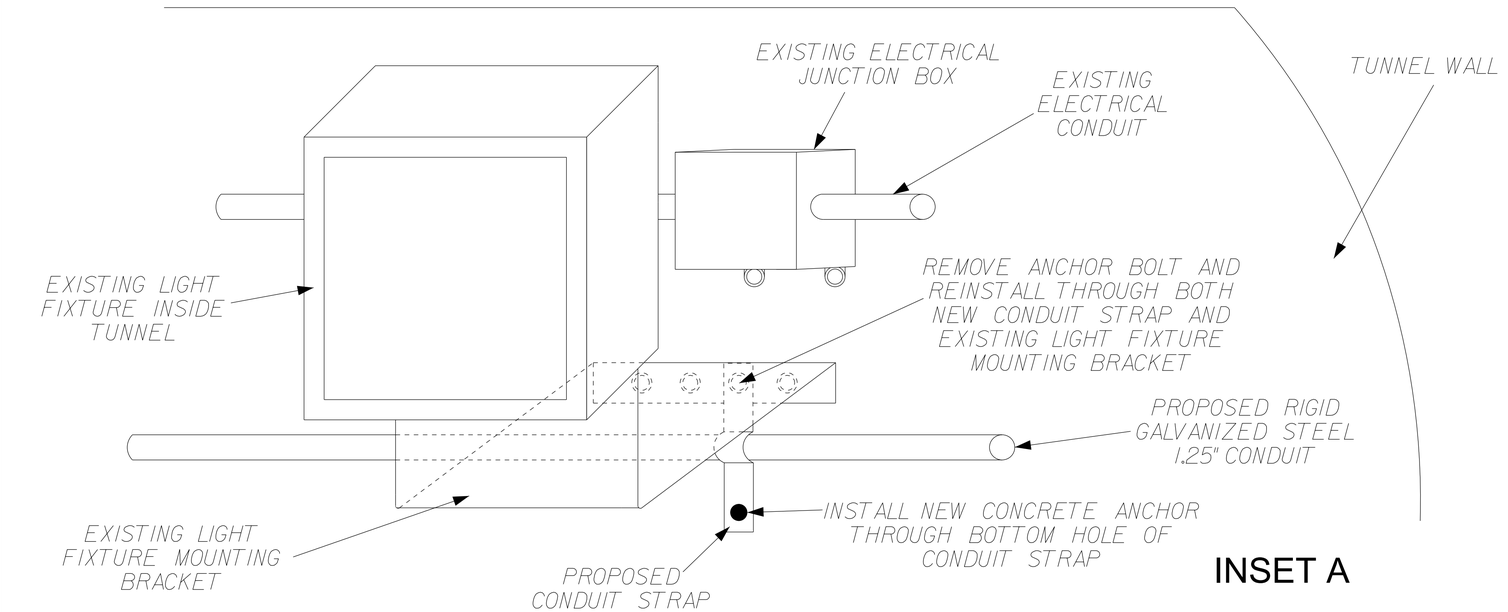

INSET A

ATKINS 1616 EAST MILLBROOK ROAD, SUITE 160
RALEIGH, NORTH CAROLINA 27609
(919) 876-6888 NCBEES #F-0326

DOCUMENT NOT CONSIDERED FINAL UNLESS ALL SIGNATURES COMPLETED

Prepared for the Offices of:
NC Transportation
750 Greenfield Parkway, Garner, NC 27529

Asheville Signal System
Beaucatcher Tunnel Detail
Sheet 2 of 3

Division 13 Buncombe County Asheville

PLAN DATE: December 2016 REVIEWED BY:
PREPARED BY: REVIEWED BY:

REVISIONS	INIT.	DATE

SEAL
NORTH CAROLINA PROFESSIONAL SEAL 17586 ENGINEER JT TODD BROOKS

Docusigned by: 12/22/2016
DATE

CADD Filename: 270_058_U-4715B_...TS

21-DEC-2016 14:16
U:\Transportation\Traffic\Curr\100048632 U-4715B Asheville Sig Sys\Task 11_Typ_SD\Final Microstation Files Renamed\Volume 1 - Part 1\270_058_U-4715B_ITS-5.28.dgn
QUIGTJ03 ATLUS55195