DocuSign Envelope ID: BCCD2DB5-A1BB-4F33-97C5-E416D2675136

PROJECT REFERENCE NO.	SHEET NO.
U-4715B	FS 2.27

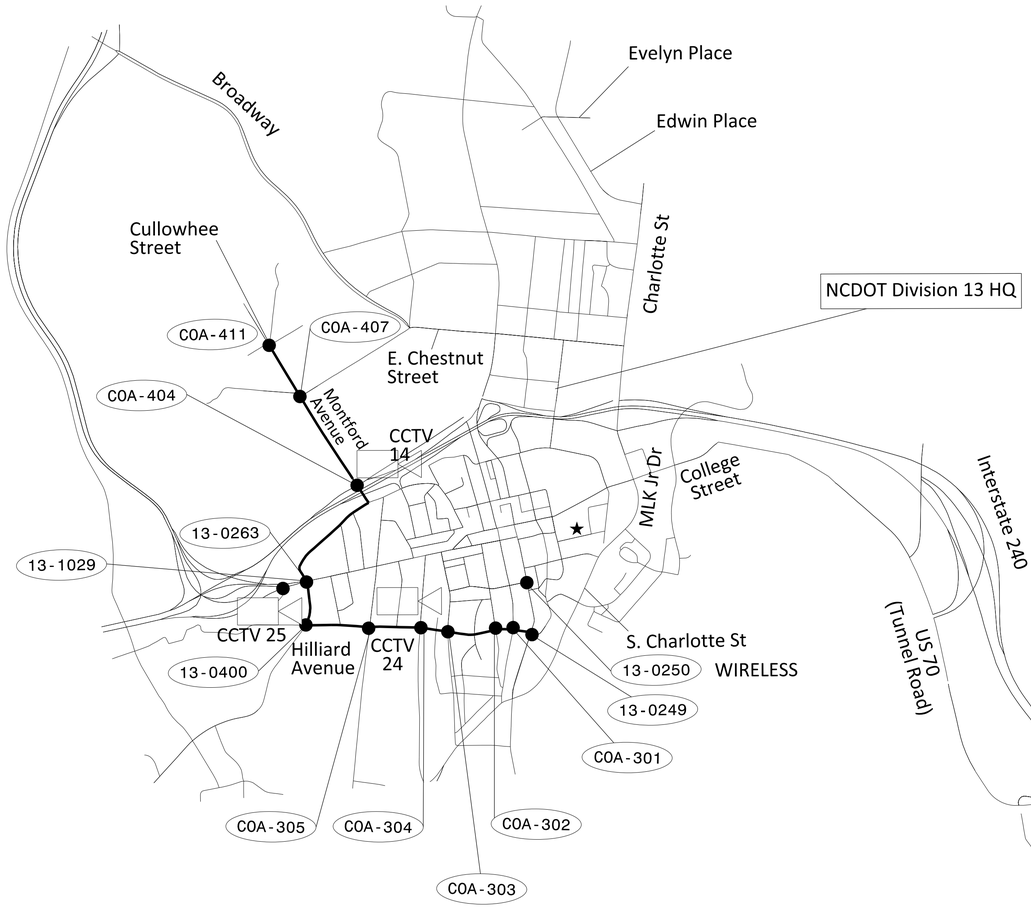

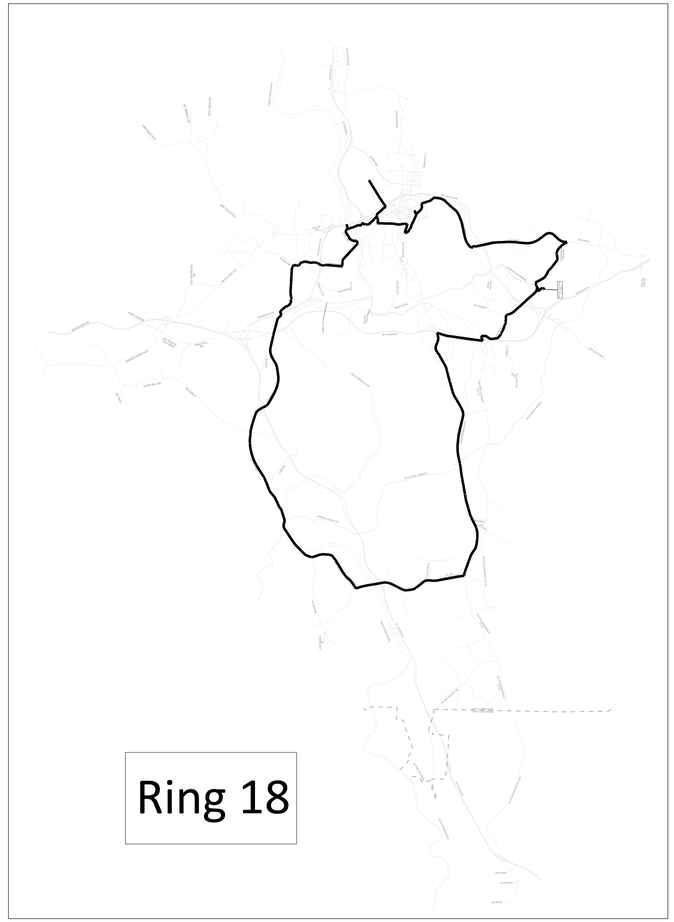

ATKINS 1616 EAST MILLBROOK ROAD, SUITE 310
RALEIGH, NORTH CAROLINA 27609
(919) 876-6888 NCBEES #F-0326

DOCUMENT NOT CONSIDERED FINAL UNLESS ALL SIGNATURES COMPLETED

Prepared for the Offices of:

NC Transportation

750 Greenfield Parkway, Garner, NC 27529

Asheville Signal System
Fiber-Optic Ring Schematics
(18 of 23)

Division 13 Buncombe County Asheville

PLAN DATE:	December 2016	REVIEWED BY:	H A Badgett
PREPARED BY:	A M Quigley	REVIEWED BY:	J T Brooks

SCALE: N.T.S.

REVISIONS	INIT.	DATE

SEAL

NORTH CAROLINA PROFESSIONAL SEAL 019962 ENGINEER HENRY ALFRED BADGETT

Designed by: Henry Alfred Badgett III
SIGNATURE
1/17/2017
DATE

CADD Filename: 271_030_U-4715B_FS 2.2

17-JAN-2017 10:35
O:\Transportation\Traffic\Curr\100048632 U-4715B Asheville Sig Sys\Task 11 Comms\Final Microstation Files (Renamed, Merged)\Volume 2\271_030_U-4715B_FS 2.27.dgn
OUIG7303 AT LUS355195