DocuSign Envelope ID: 13357D5A-C745-45EA-A9A7-357205CEA745

8/17/99

| PROJECT REFERENCE NO. | SHEET NO. |
|---|---|
| R-3100A | 4 |

ROADWAY DESIGN ENGINEER

NORTH CAROLINA PROFESSIONAL SEAL 21102 JAMES TIMOTHY JOHNSON

DocuSigned by: James Timothy Johnson
3/15/2018

HYDRAULICS ENGINEER

NORTH CAROLINA PROFESSIONAL SEAL 025503 RICHARD A. MOORE

DocuSigned by: Richard A. Moore
3/15/2018

MOTT MACDONALD I & E, LLC
LICENSE NO. F-0669

**DOCUMENT NOT CONSIDERED FINAL UNLESS ALL SIGNATURES COMPLETED**

Prepared in the Office of:

MOTT MACDONALD
PO Box 700
Fuquay-Varina, NC 27526
www.mottmac.com/americas

McKIM & CREED
NC LICENSE #F-0112
243 NORTH FRONT STREET
WILMINGTON, NORTH CAROLINA 28401
TEL. (910) 343-1568 FAX. (910) 790-4282

SEE SHEET 2B-5 FOR ISLAND DETAIL

SEE PROFILE SHEET 24

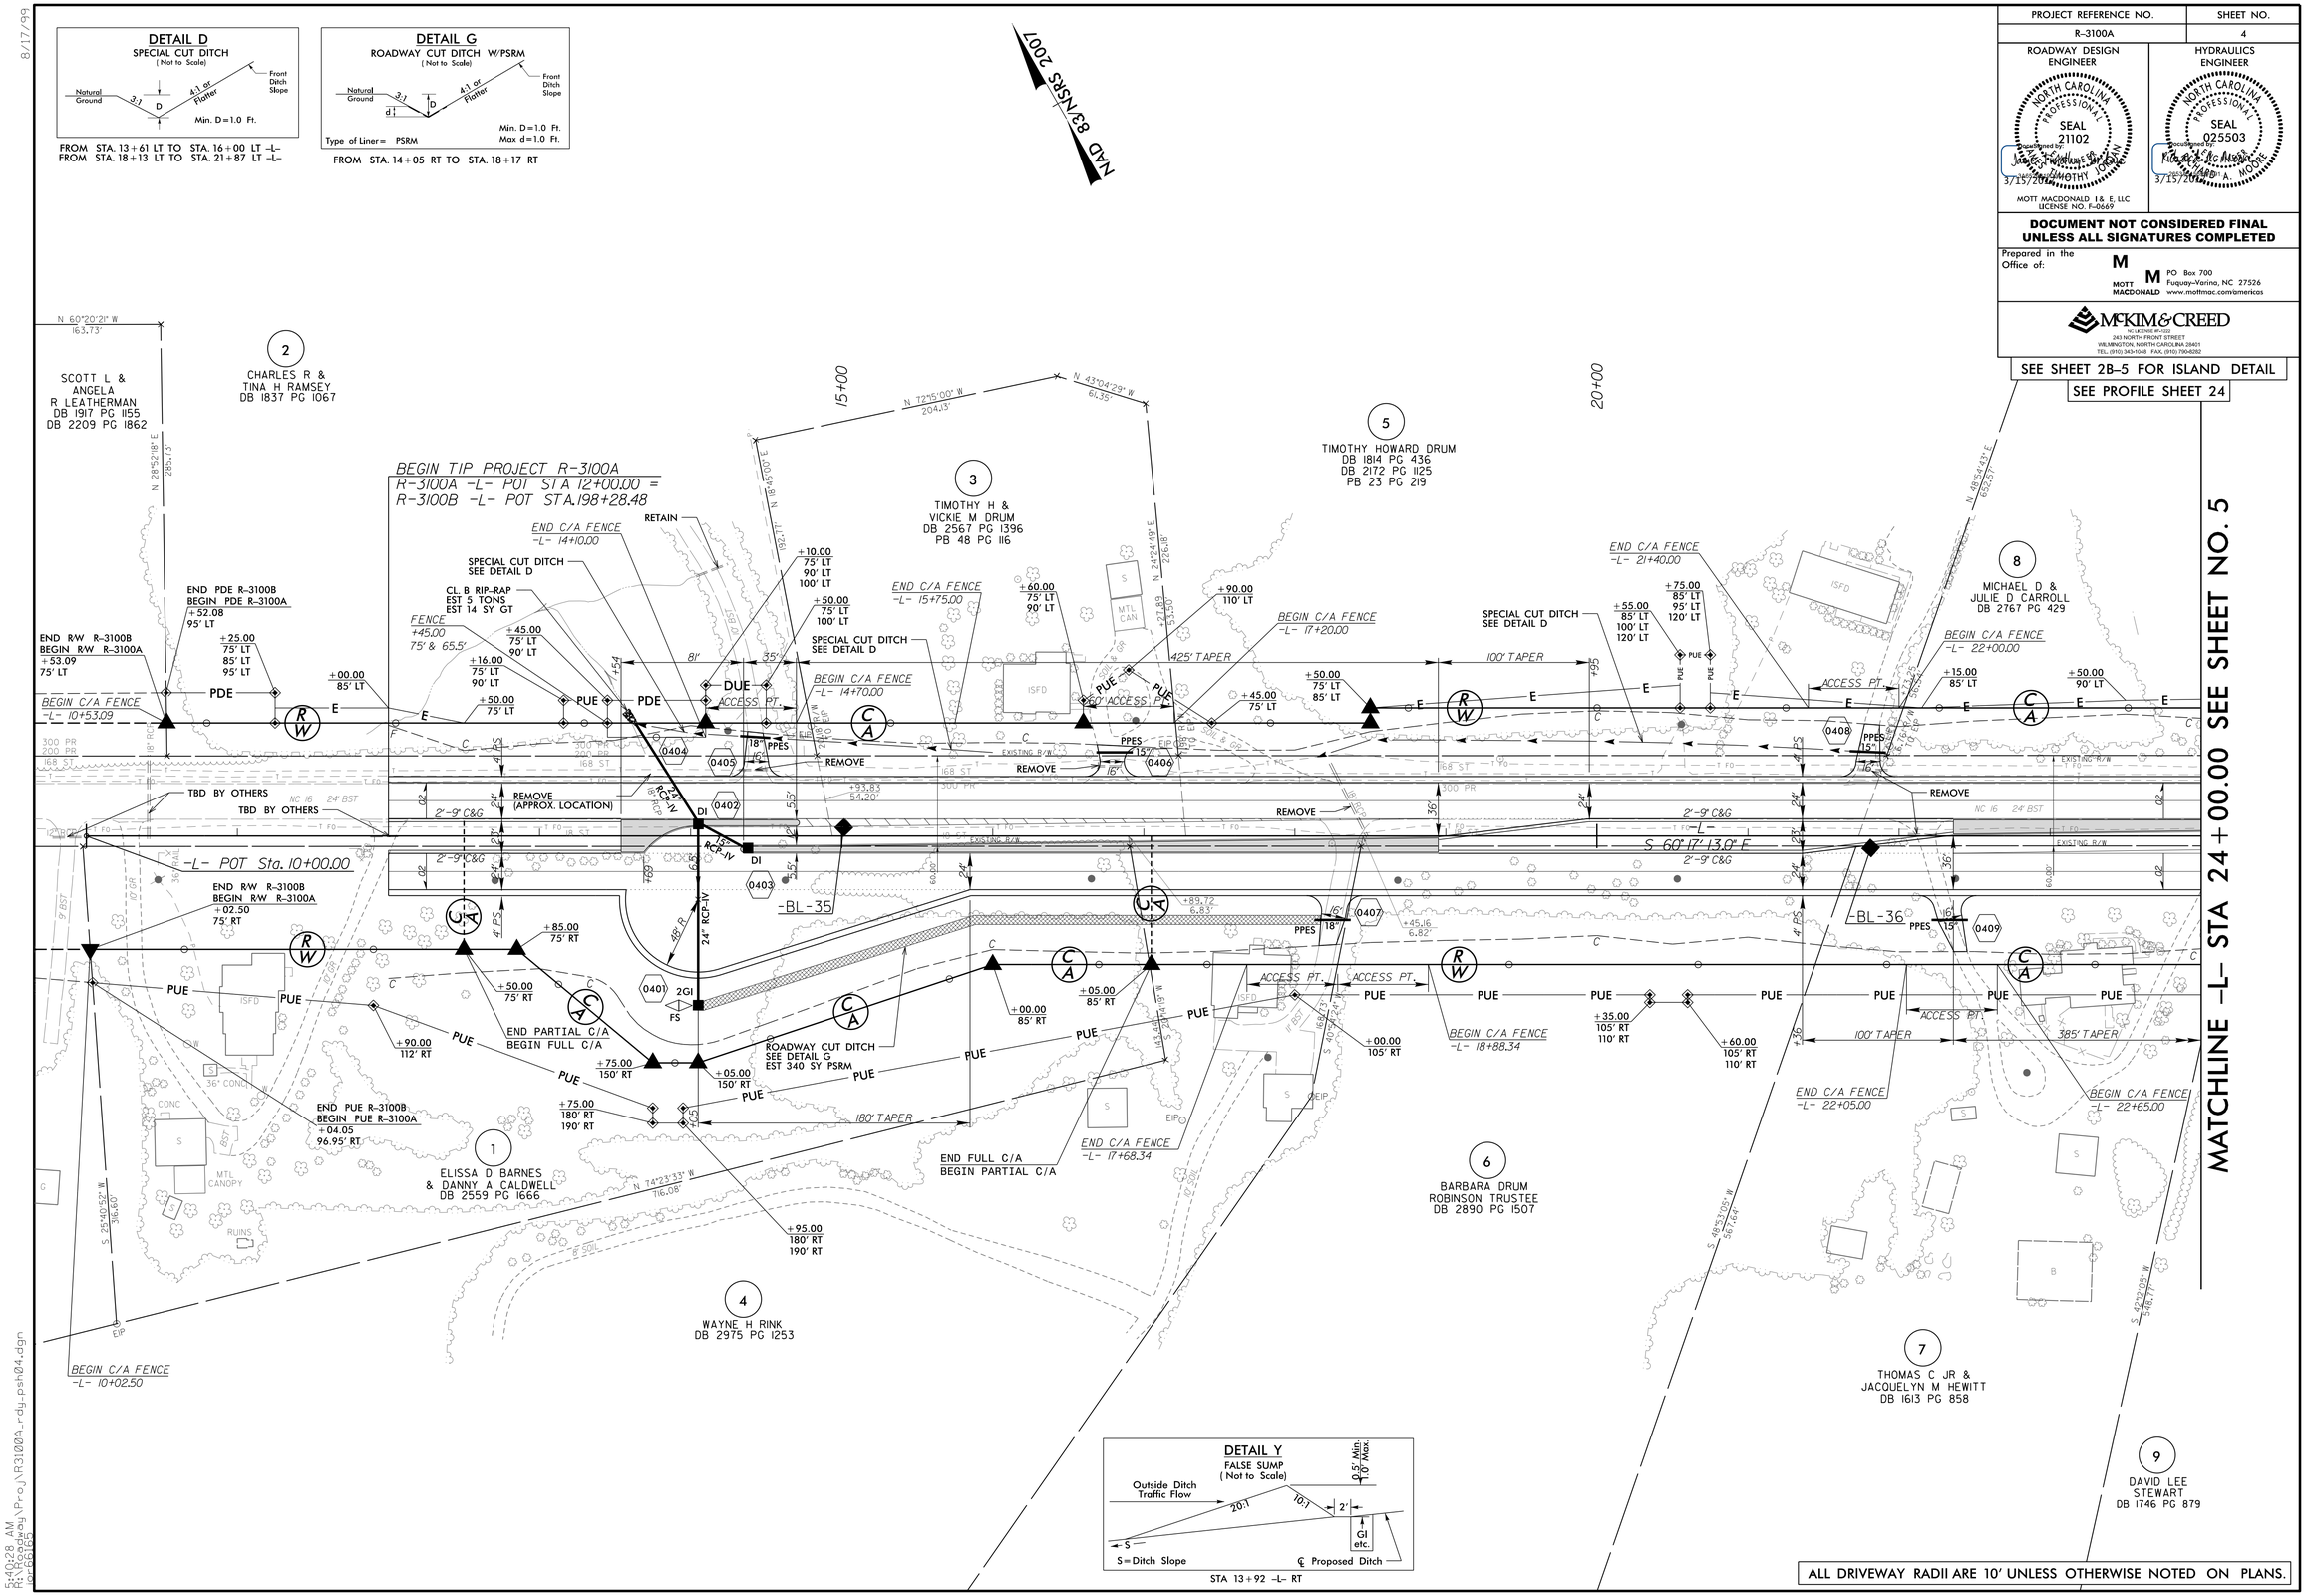


ALL DRIVEWAY RADII ARE 10' UNLESS OTHERWISE NOTED ON PLANS.

5:40:28 AM
R:\Roadway\Proj\R3100A_rdy_psh04.dgn