DocuSign Envelope ID: A9DDFABC-A473-4010-8FC1-55F506BD4253

PROJECT REFERENCE NO.	SHEET NO.
R-3100A	27

ROADWAY DESIGN ENGINEER
NORTH CAROLINA PROFESSIONAL SEAL 21102 JAMES TIMOTHY JOHNSON
DocuSigned by: 3/15/2019

HYDRAULICS ENGINEER
NORTH CAROLINA PROFESSIONAL SEAL 025503 RICHARD A. MOSE
DocuSigned by: 3/15/2019

MOTT MACDONALD I & E, LLC
LICENSE NO. F-0669

DOCUMENT NOT CONSIDERED FINAL UNLESS ALL SIGNATURES COMPLETED

Prepared in the Office of:
MOTT MACDONALD
PO Box 700
Fuquay-Varina, NC 27526
www.mottmac.com/americas

McKIM & CREED
NO LICENSE #C-0128
243 NORTH FRONT STREET
WILMINGTON, NORTH CAROLINA 28401
TEL: (910) 343-1048 FAX: (910) 790-4282

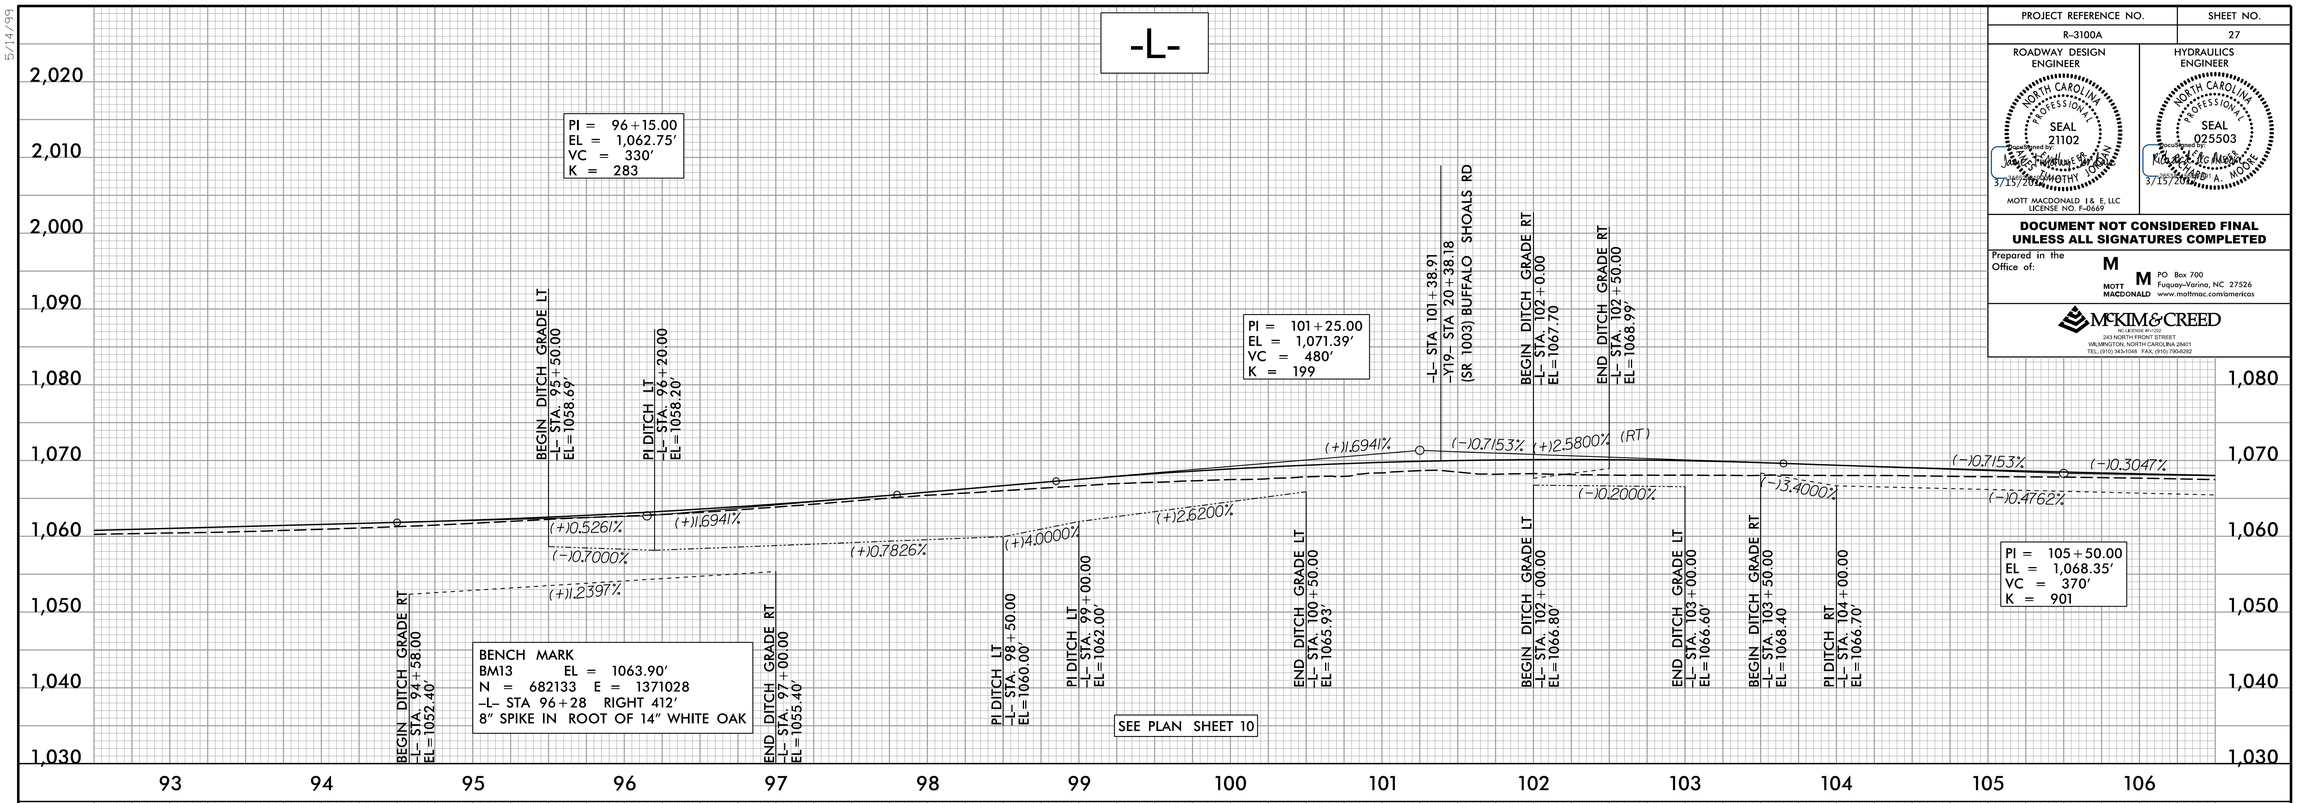

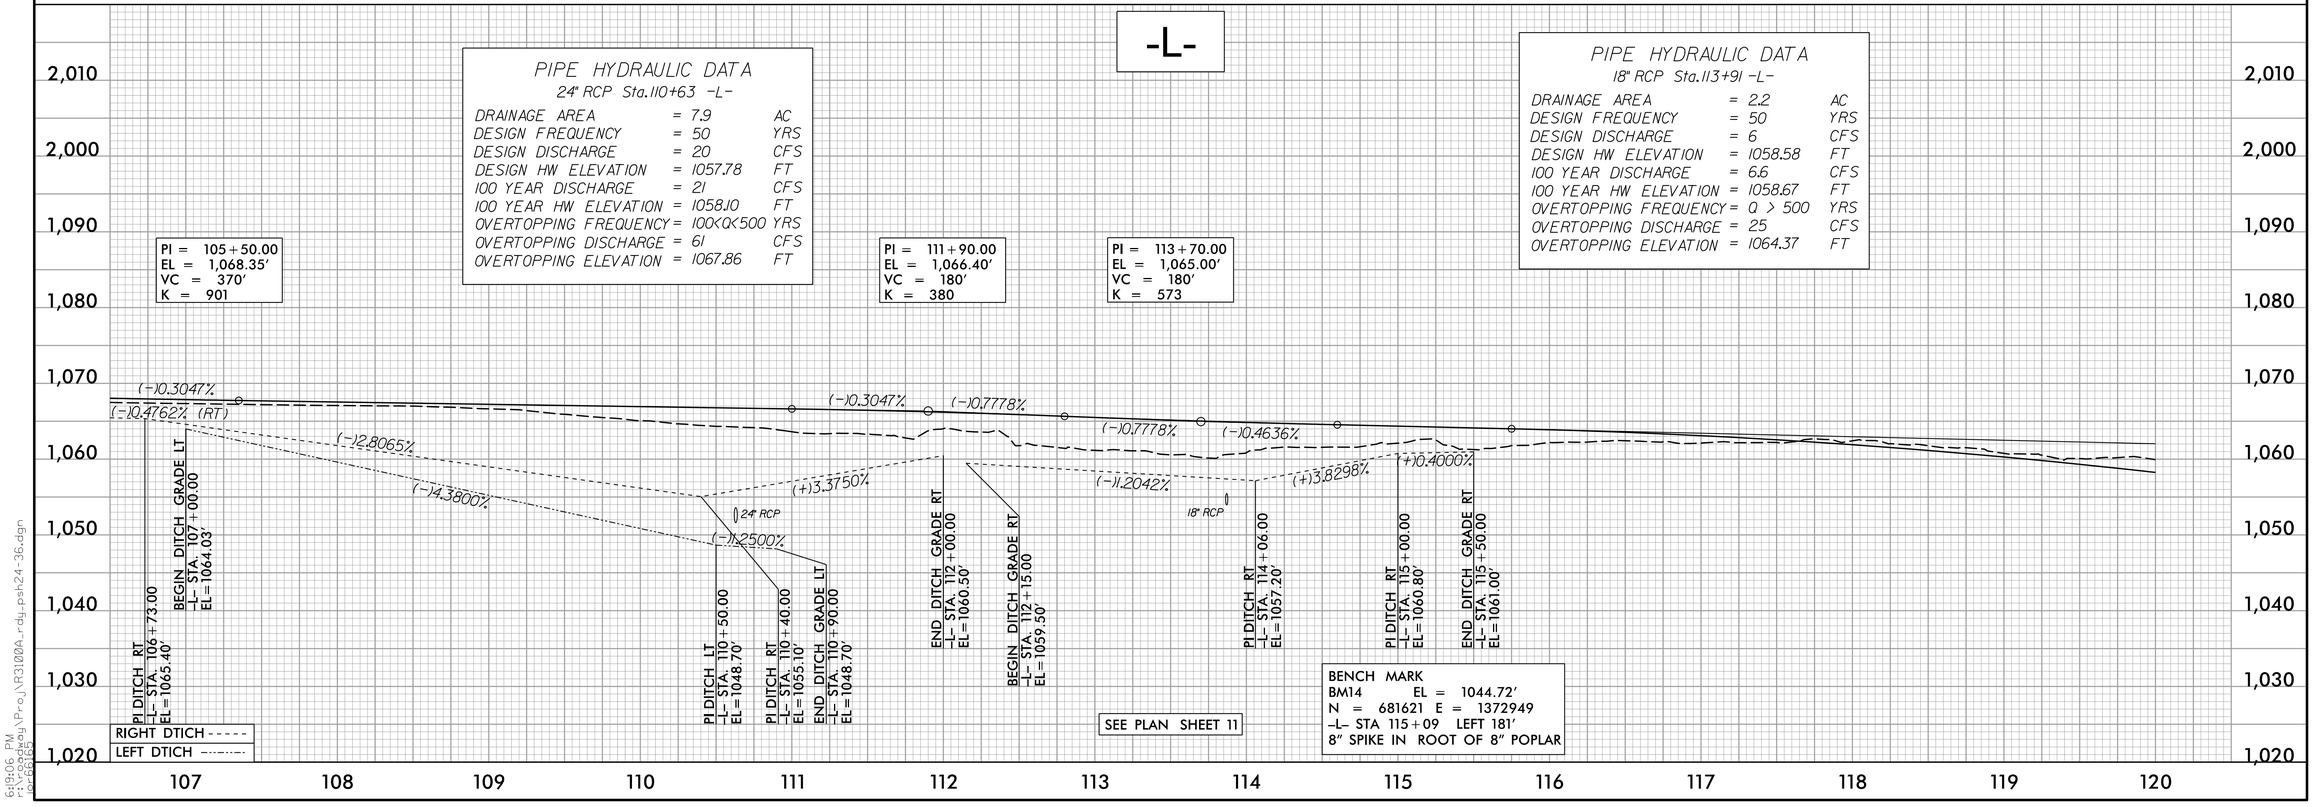

5/14/99

5:19:06 PM
C:\pwworking\Proj\R3100A_rdy_psh24-36.dgn
jo-6619