PROJECT REFERENCE NO.	SHEET NO.
R-3100A	EC-26/CONST.21

CLEARING AND GRUBBING
EROSION CONTROL FOR
CONSTRUCTION SHEET 21

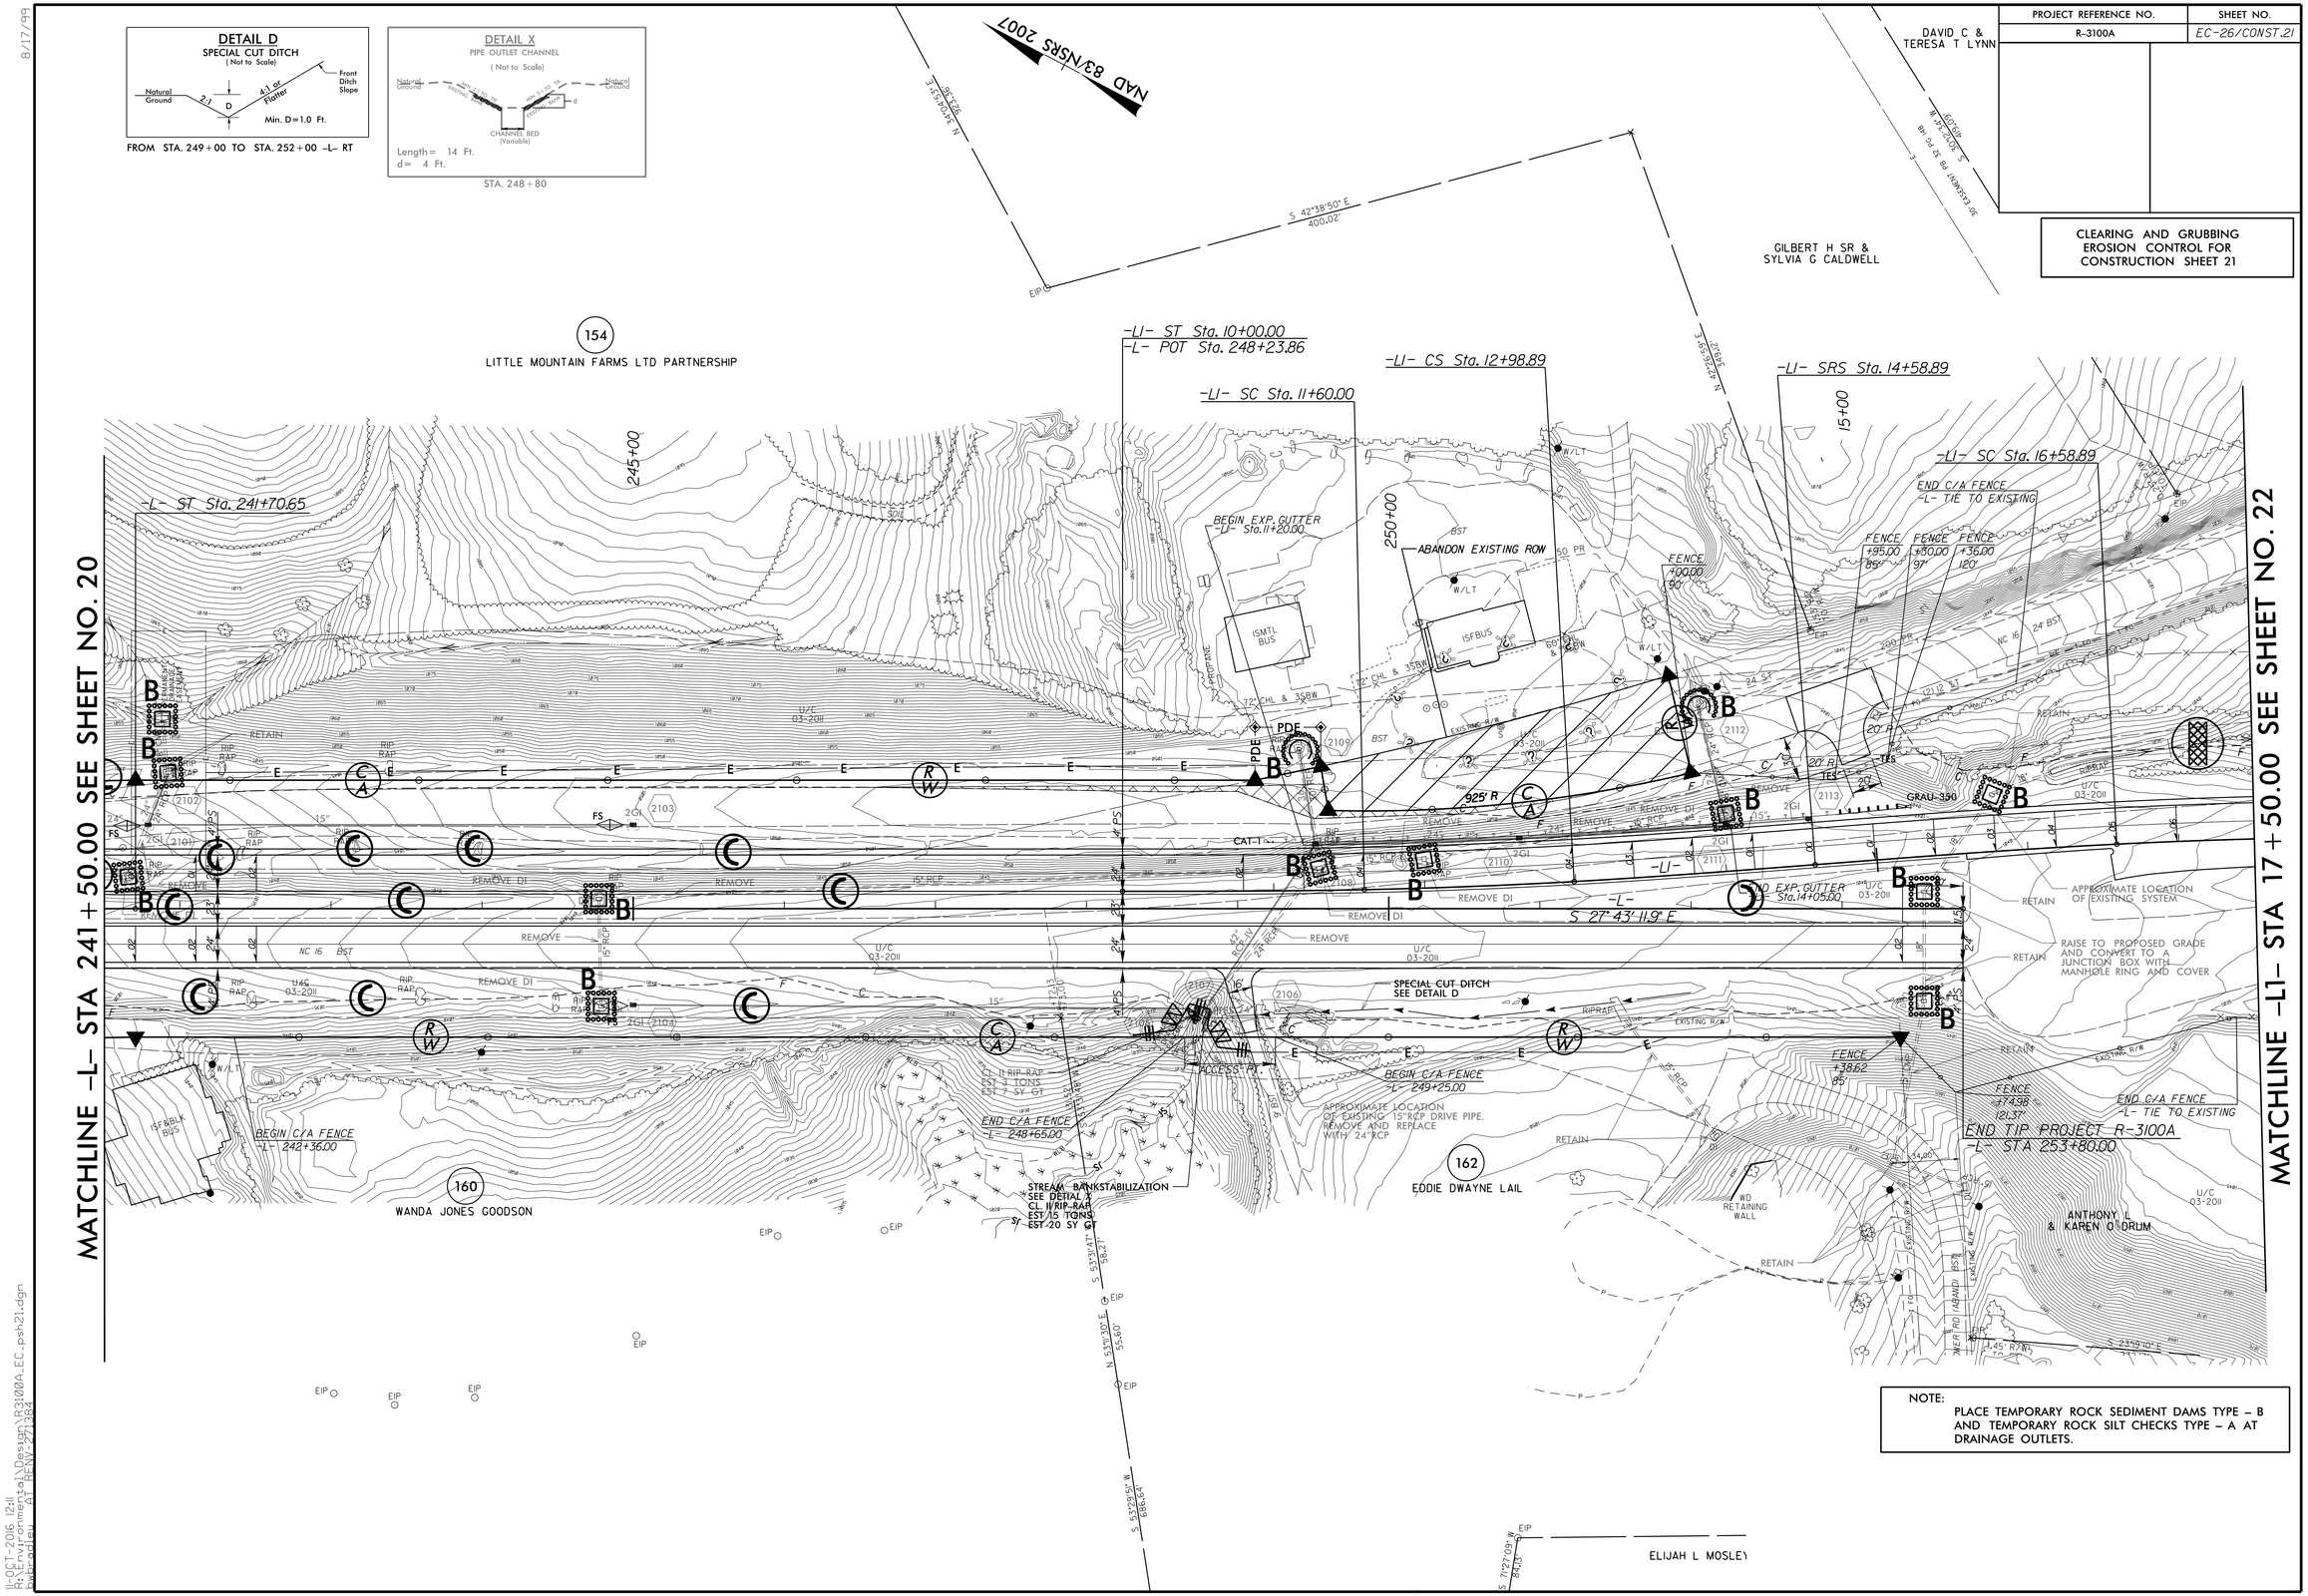

NOTE:
PLACE TEMPORARY ROCK SEDIMENT DAMS TYPE – B AND TEMPORARY ROCK SILT CHECKS TYPE – A AT DRAINAGE OUTLETS.

8/17/99

H:\OCT-2016 (2)\R3100A_EC_psh21.dgn
Bobbie Jones
AT REV 271384