PROJECT REFERENCE NO.	SHEET NO.
I-5000	2B-1
R/W SHEET NO.	

ROADWAY DESIGN ENGINEER

NORTH CAROLINA PROFESSIONAL SEAL 026964 ENGINEER Bryan C. Key

DOCUMENT NOT CONSIDERED FINAL UNLESS ALL SIGNATURES COMPLETED

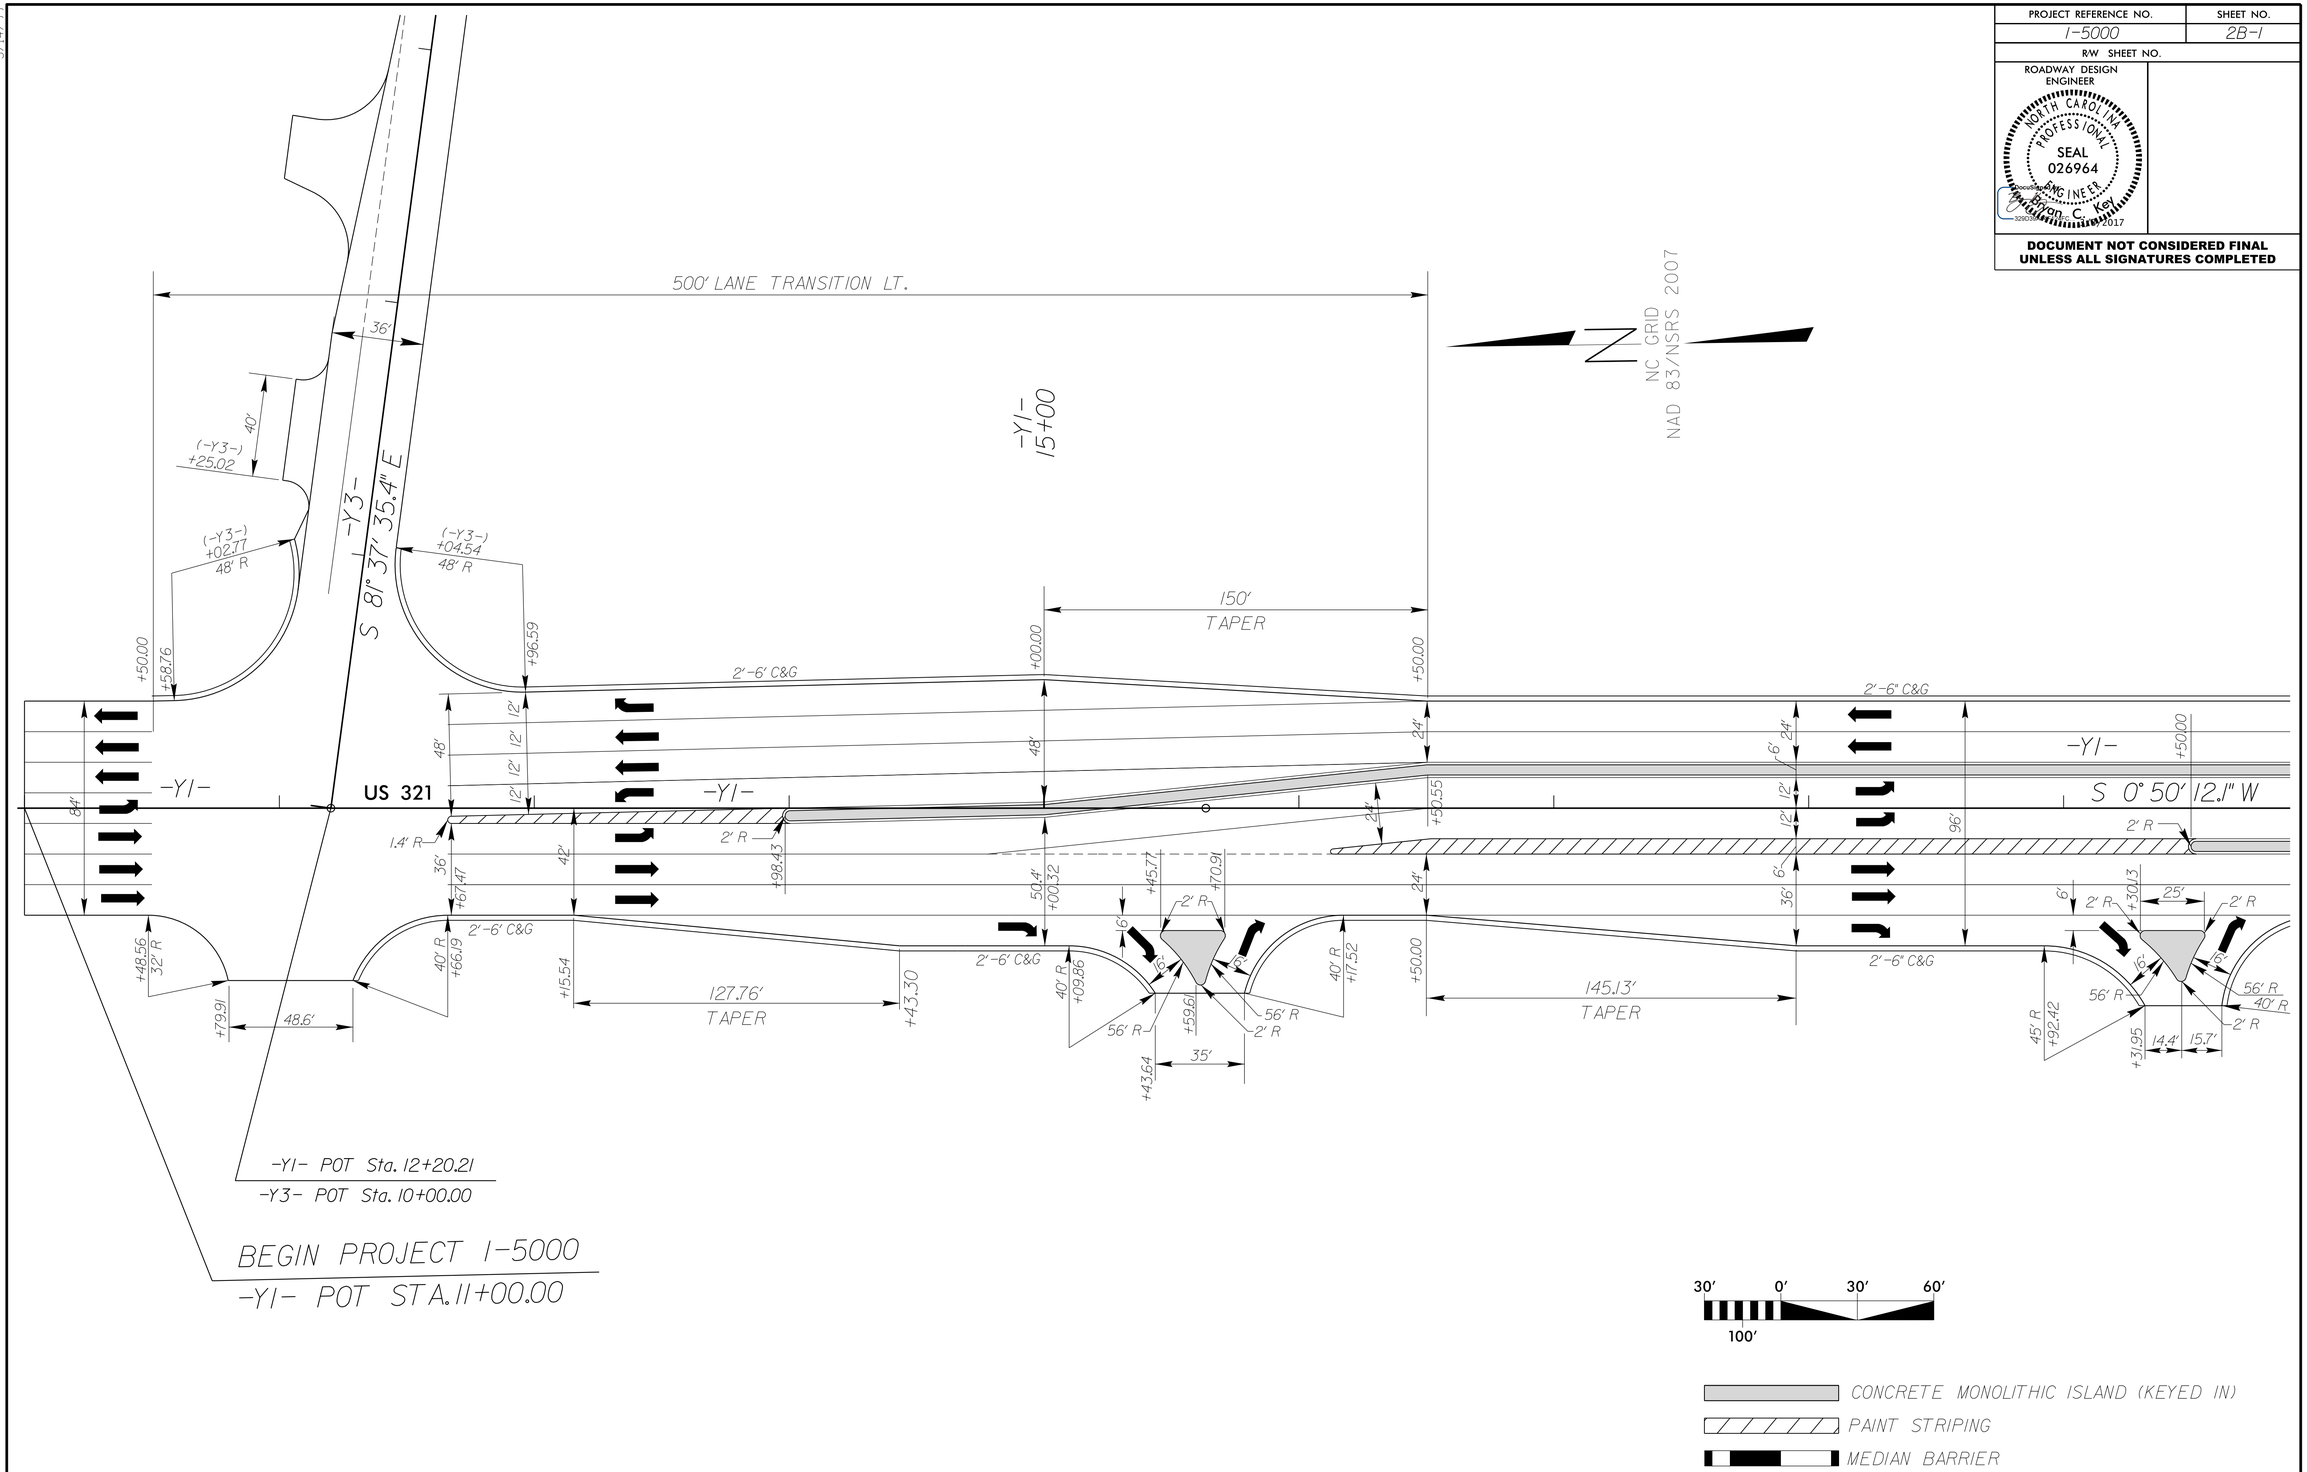

5/14/99

30-JAN-2017 08:30
R:\Roadway\Proj\I-5000_Rdy_detail_2B-1.dgn
$$$$USERNAME$$$$