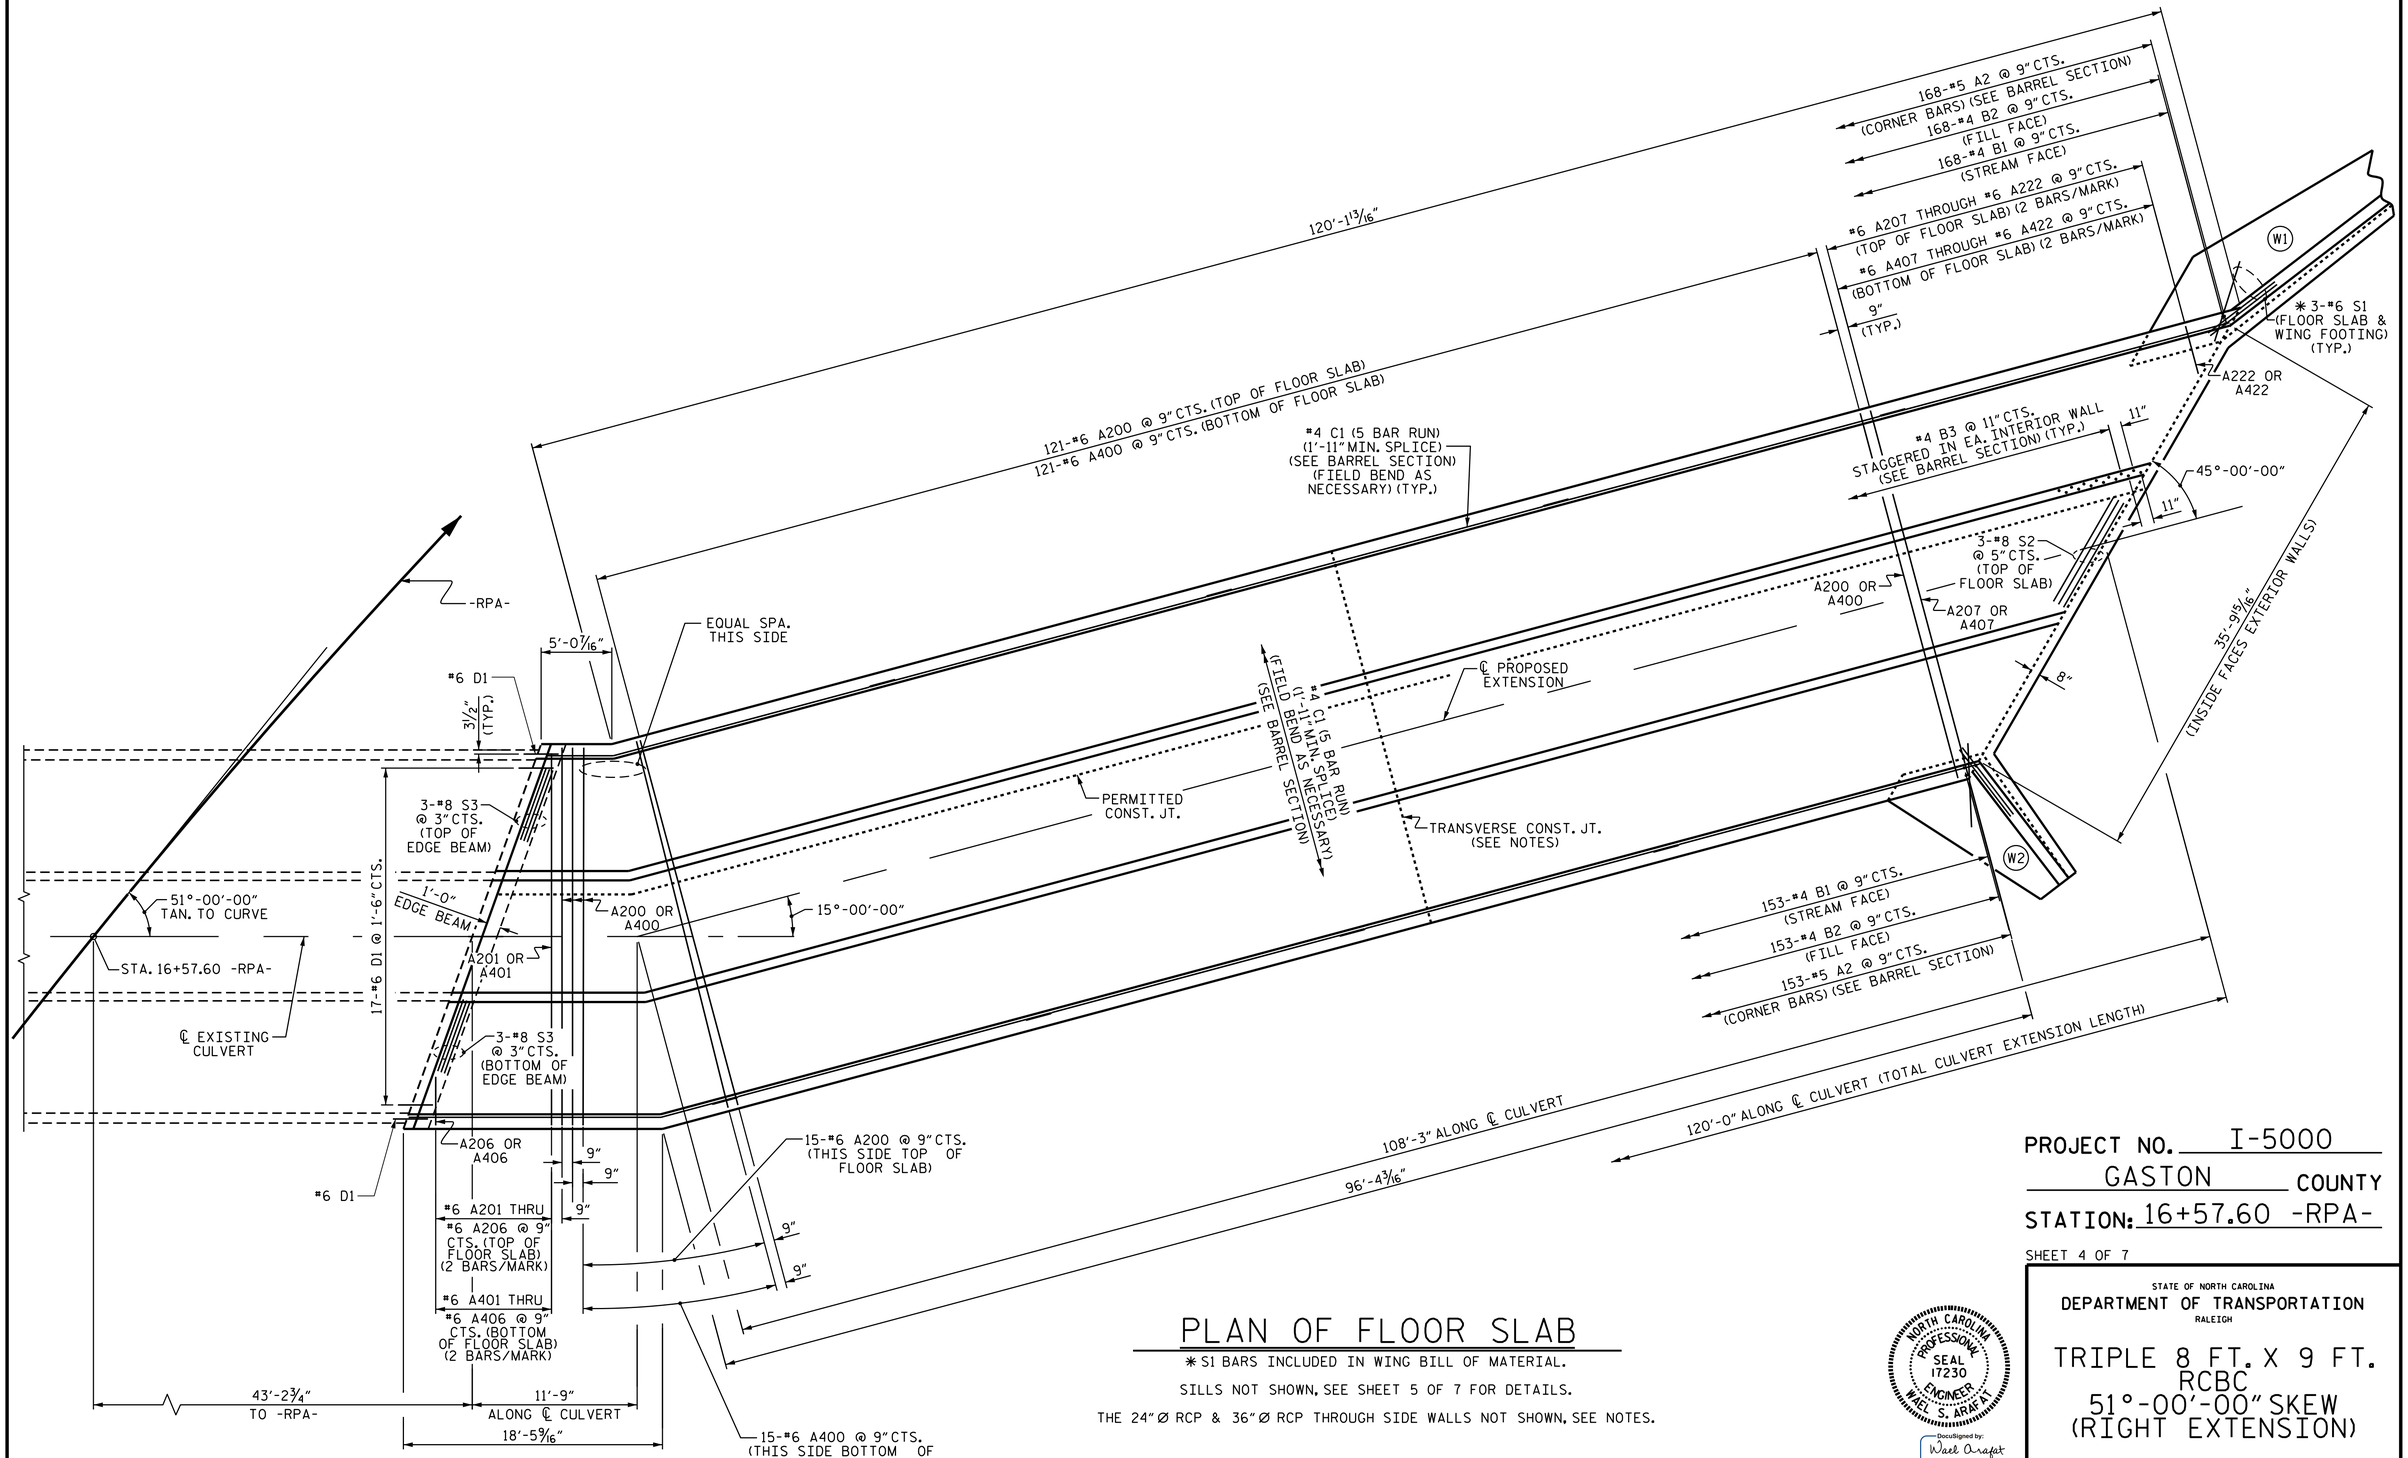

PLAN OF FLOOR SLAB

* S1 BARS INCLUDED IN WING BILL OF MATERIAL.

SILLS NOT SHOWN, SEE SHEET 5 OF 7 FOR DETAILS.

THE 24" Ø RCP & 36" Ø RCP THROUGH SIDE WALLS NOT SHOWN, SEE NOTES.

PROJECT NO. I-5000

GASTON COUNTY

STATION: 16+57.60 -RPA-

SHEET 4 OF 7

STATE OF NORTH CAROLINA
DEPARTMENT OF TRANSPORTATION
RALEIGH

TRIPLE 8 FT. X 9 FT. RCBC
51°-00'-00" SKEW
(RIGHT EXTENSION)

NORTH CAROLINA PROFESSIONAL SEAL 17230 ENGINEER WAEL S. ARAFAT

DocuSigned by: Wael Arafat 413BC12A32AB406...
1/17/2017

REVISIONS						SHEET NO.
NO.	BY:	DATE:	NO.	BY:	DATE:	C-15
1			3			TOTAL SHEETS
2			4			26

DOCUMENT NOT CONSIDERED FINAL UNLESS ALL SIGNATURES COMPLETED

DRAWN BY : H. T. BARBOUR DATE : 11-10-16
CHECKED BY : T. L. AVERETTE DATE : 11-16
DESIGN ENGINEER OF RECORD: A. M. LEE DATE : 11-16

13-JAN-2017 14:55
R:\Structures\FinalPlans\Culvert #4_EXT\I5000_SMU_CU.dgn
tbarbour

CULVERT #4