HINDE ENGINEERING
License No. C-2839
7520 E. Independence Blvd., Suite 230 Charlotte, NC 28227

DOCUMENT NOT CONSIDERED FINAL UNLESS ALL SIGNATURES COMPLETED

PROJECT REFERENCE NO.	SHEET NO.
W-5520	UC-7

DESIGNED BY: CDB
DRAWN BY: JNA
CHECKED BY: CDB
APPROVED BY: CLS
REVISED:

NORTH CAROLINA DEPARTMENT OF TRANSPORTATION

UTILITIES ENGINEERING SEC.
PHONE:(919)707-6690
FAX:(919)250-4151

NORTH CAROLINA PROFESSIONAL ENGINEER SEAL 023047 COREY D BOUSQUET
DocuSigned by: Corey D Bousquet, P.E.
11/15/2016
UTILITY CONSTRUCTION PLANS ONLY

UTILITY CONSTRUCTION

NAD 83/2011
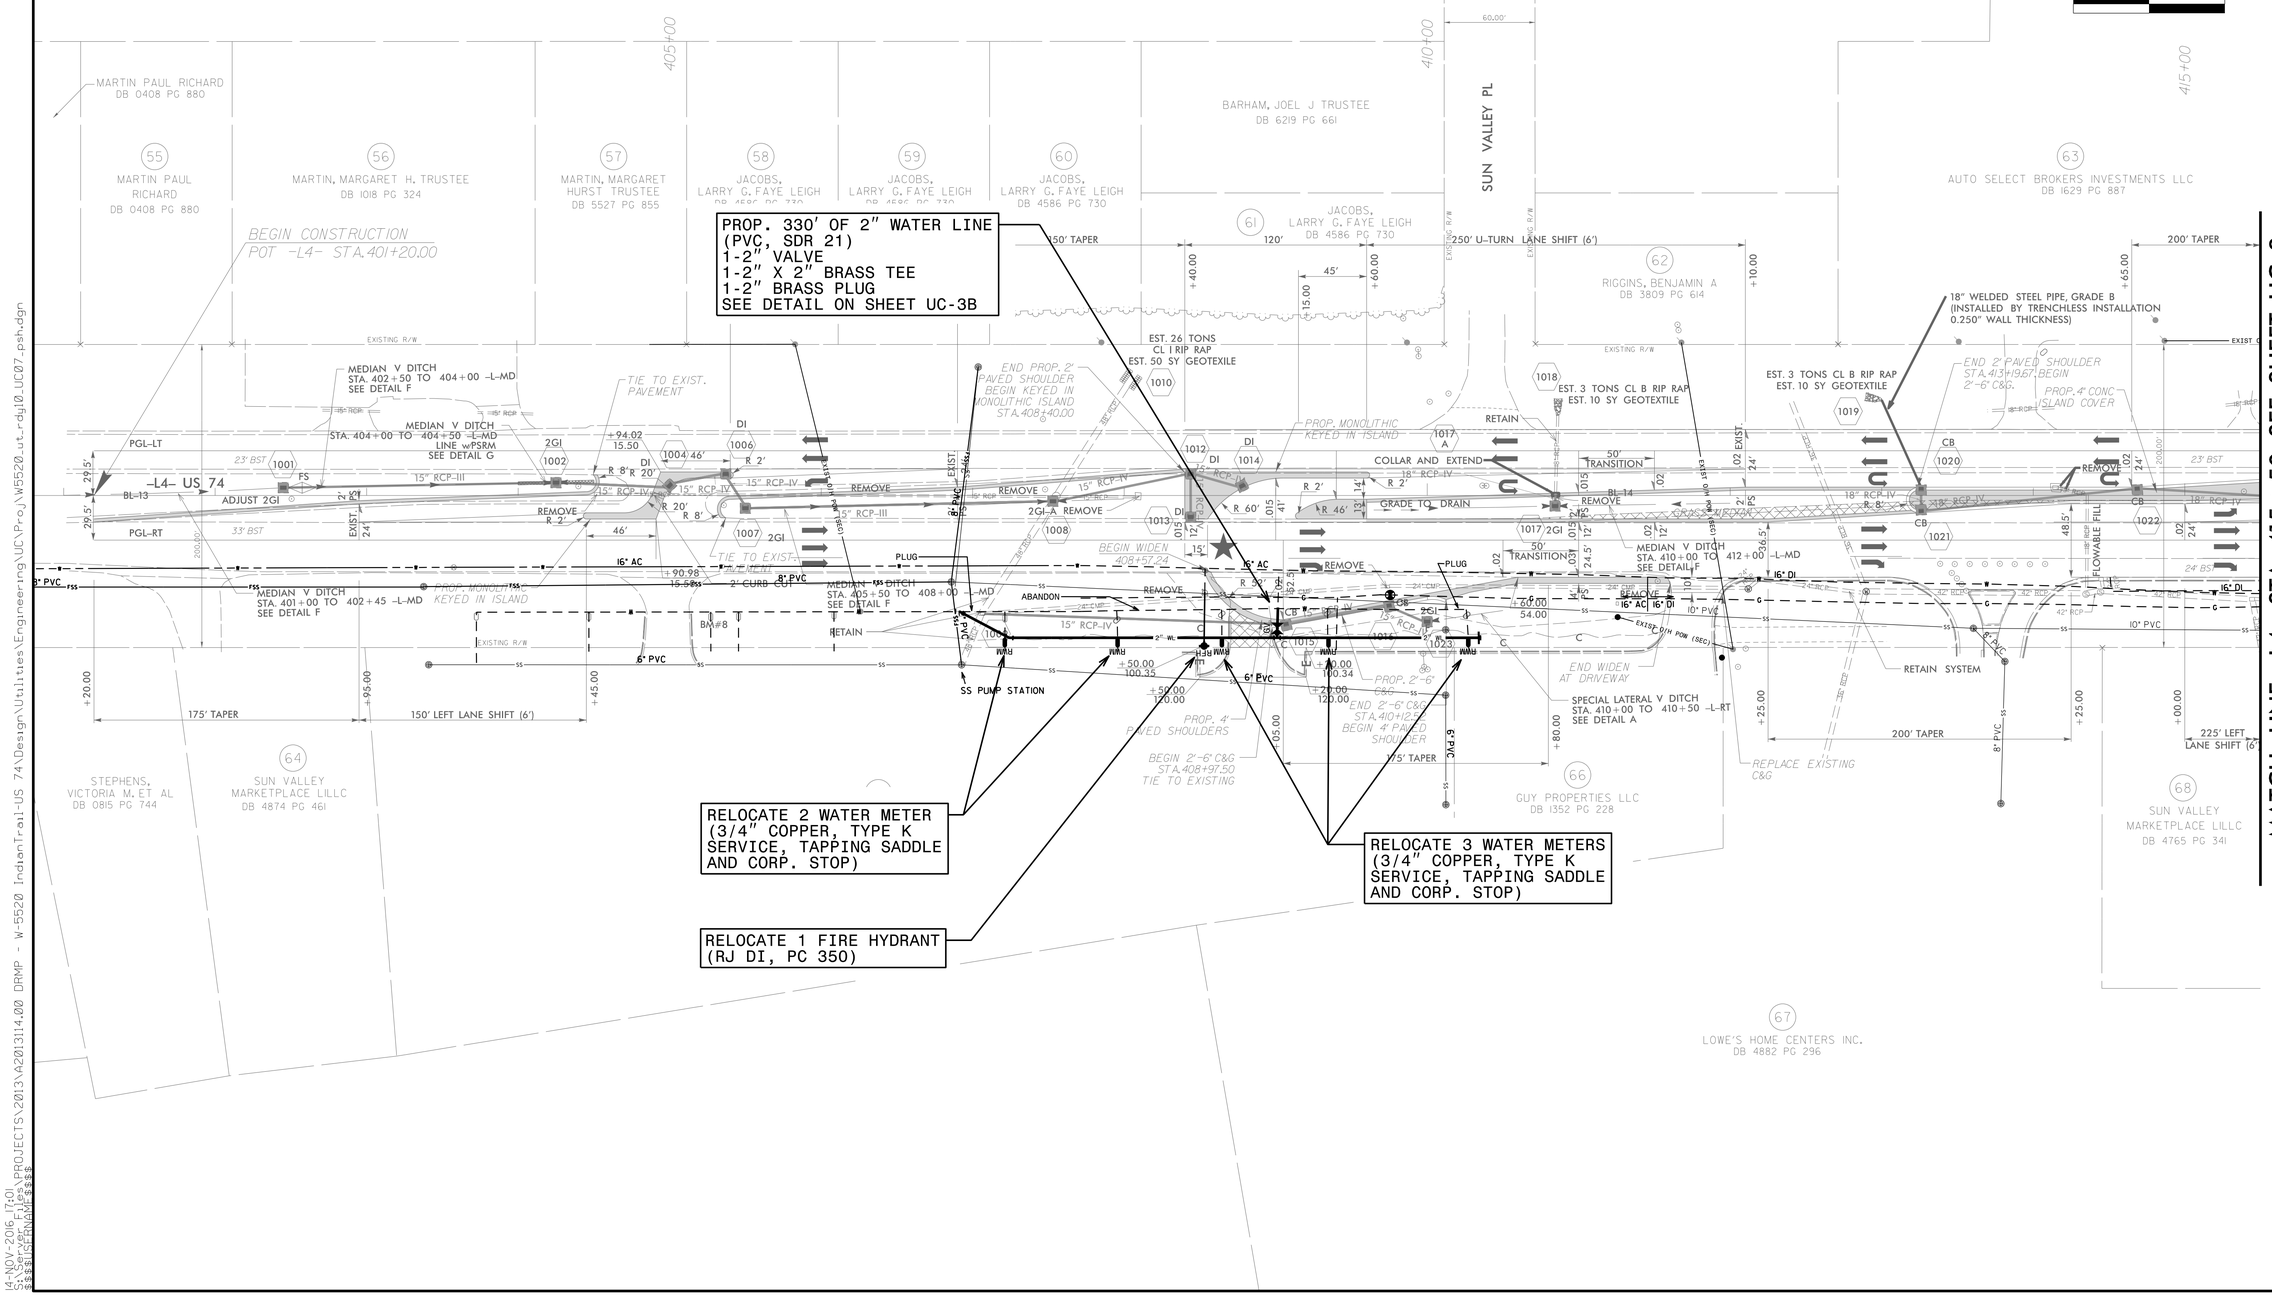
SCALE: 0 50 100