PROJECT REFERENCE NO.	SHEET NO.
W-5520	UO-5

UTILITIES BY OTHERS

NOTE:
ALL PROPOSED UTILITY WORK SHOWN ON THIS SHEET WILL BE DONE BY OTHERS. NO PAYMENT WILL BE MADE TO THE CONTRACTOR FOR PROPOSED UTILITY WORK SHOWN ON THIS SHEET.

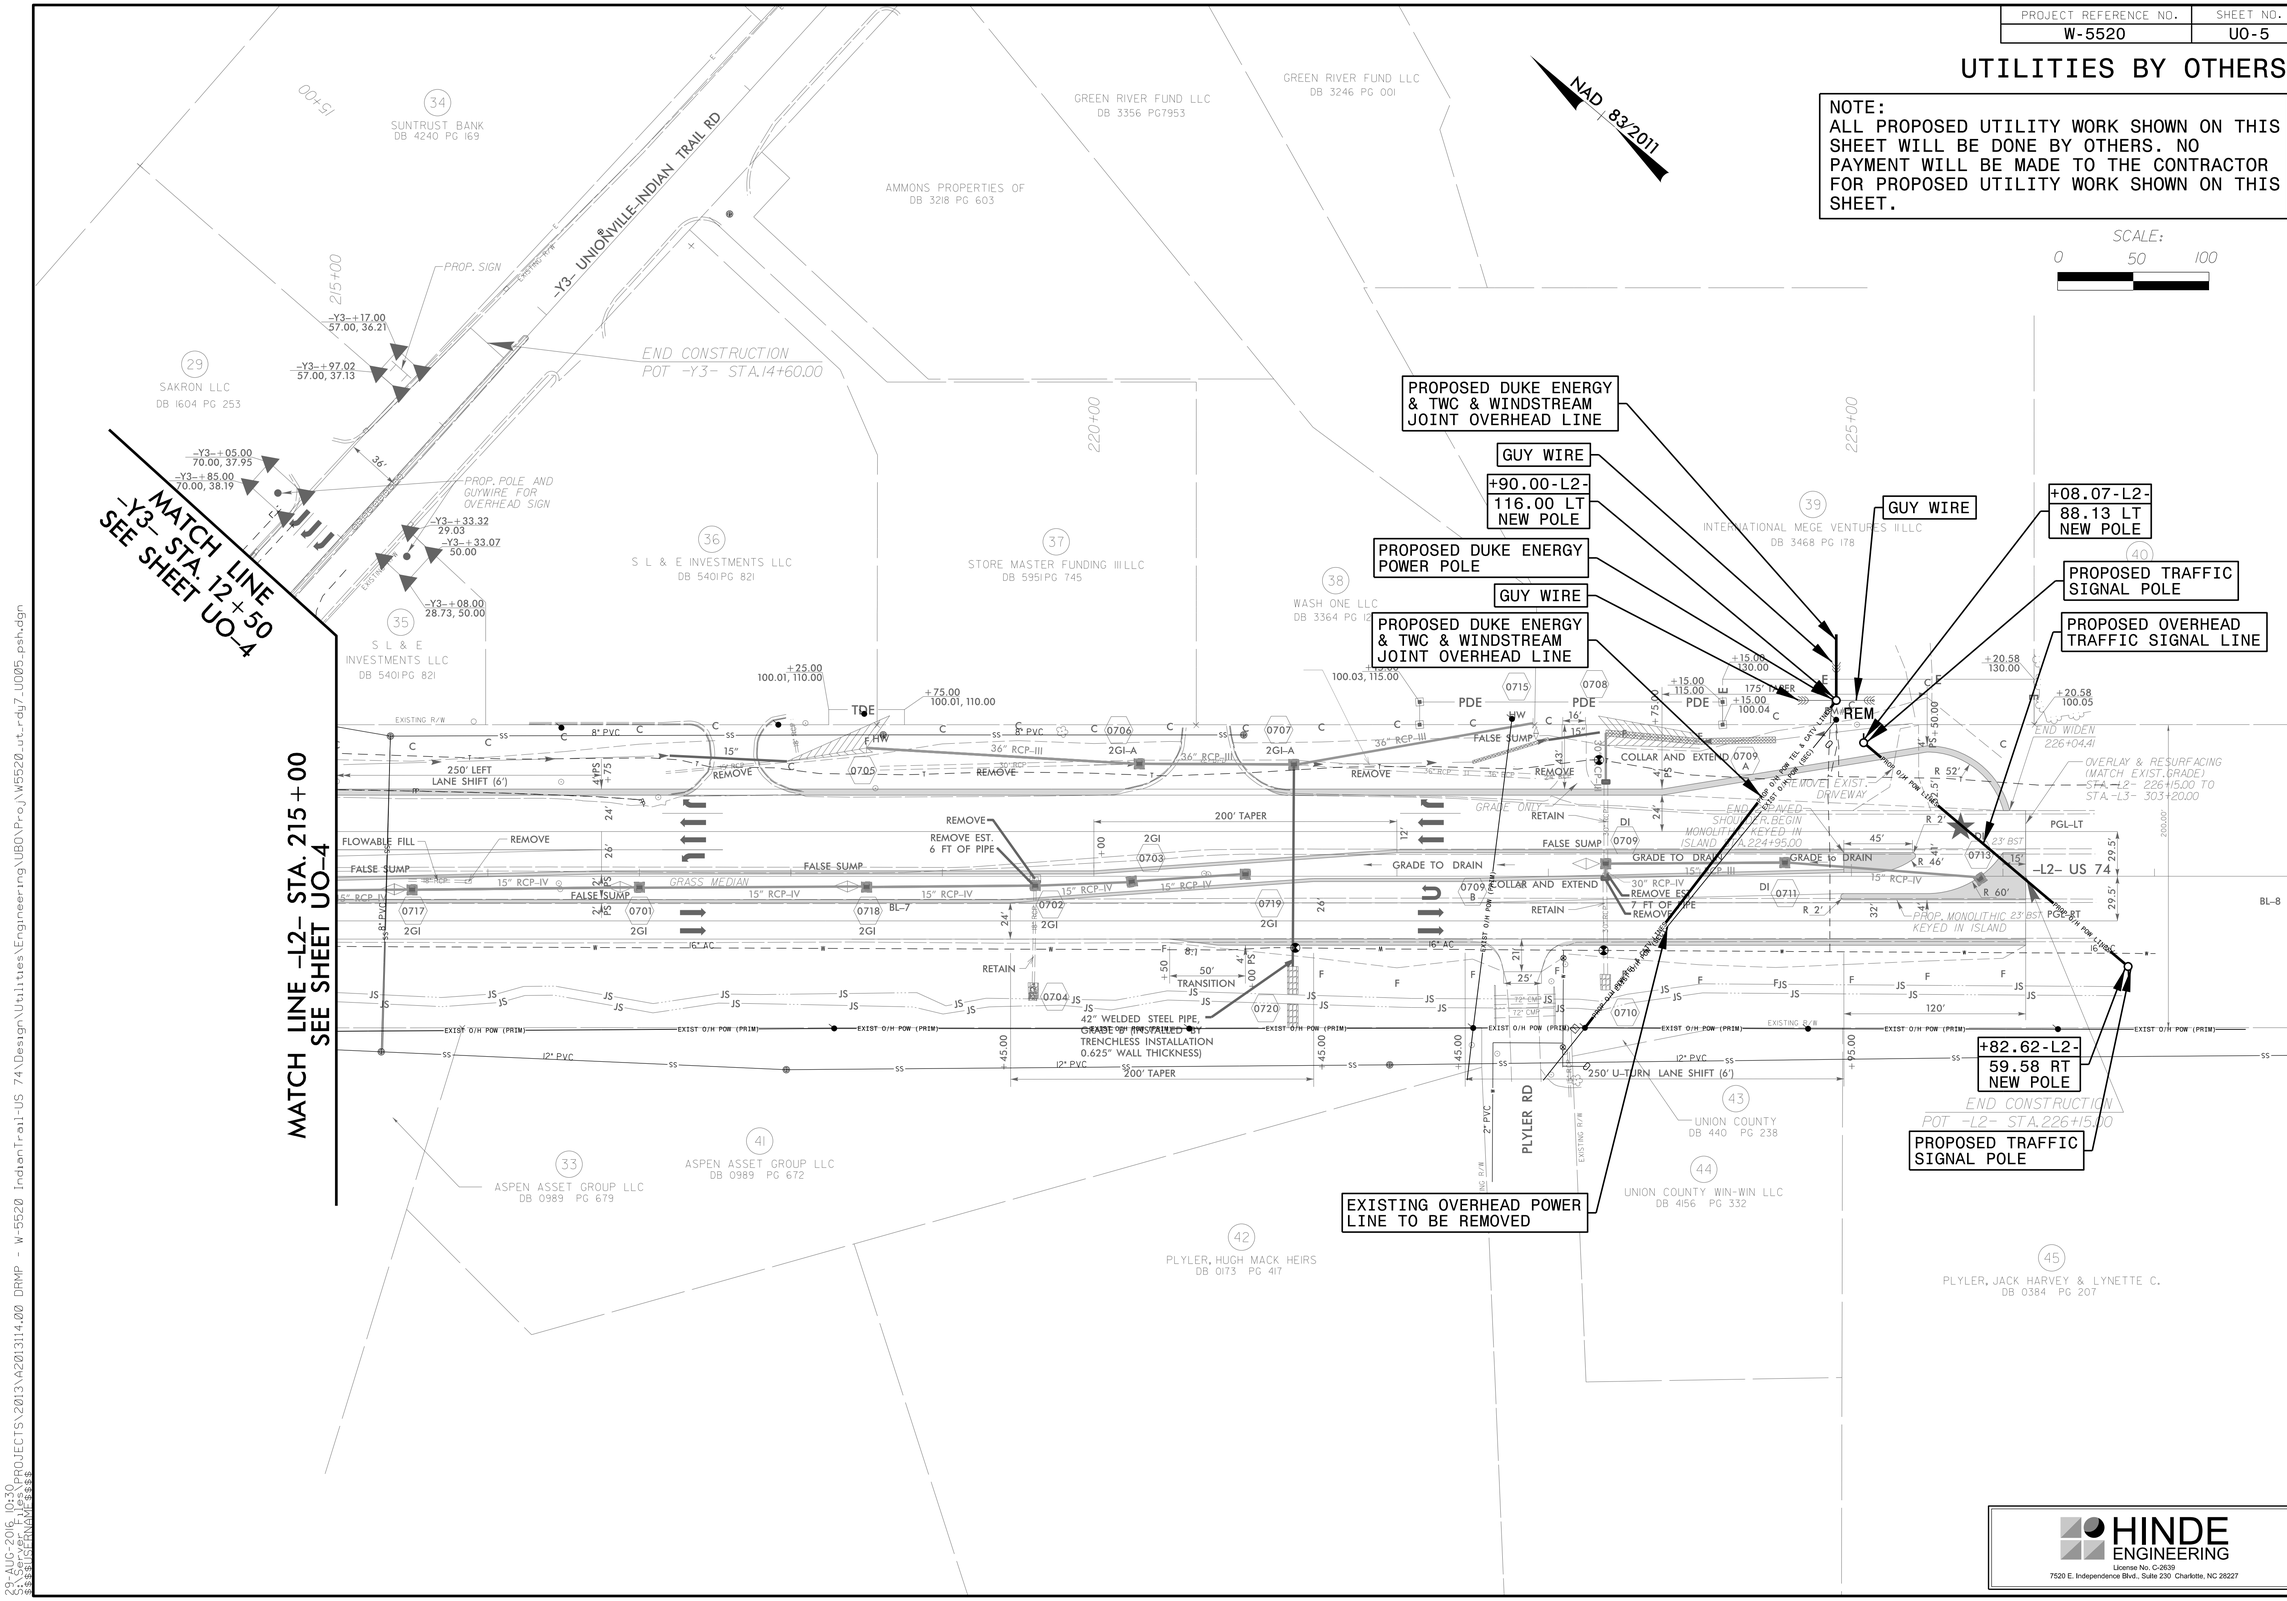

HINDE ENGINEERING
License No. C-2639
7520 E. Independence Blvd., Suite 230 Charlotte, NC 28227

29-AUG-2016 10:30
S:\Server Files\PROJECTS\2013\A2013114.00 DRMP - W-5520 IndianTrail-US 74\Design\Utilities\Engineering\UBO\Proj\W5520_ut_rdy7_UO05_psh.dgn
$$$$USERNAME$$$$