| TIP NO. | SHEET NO. |
|---|---|
| U-3109A | PMP-17 |

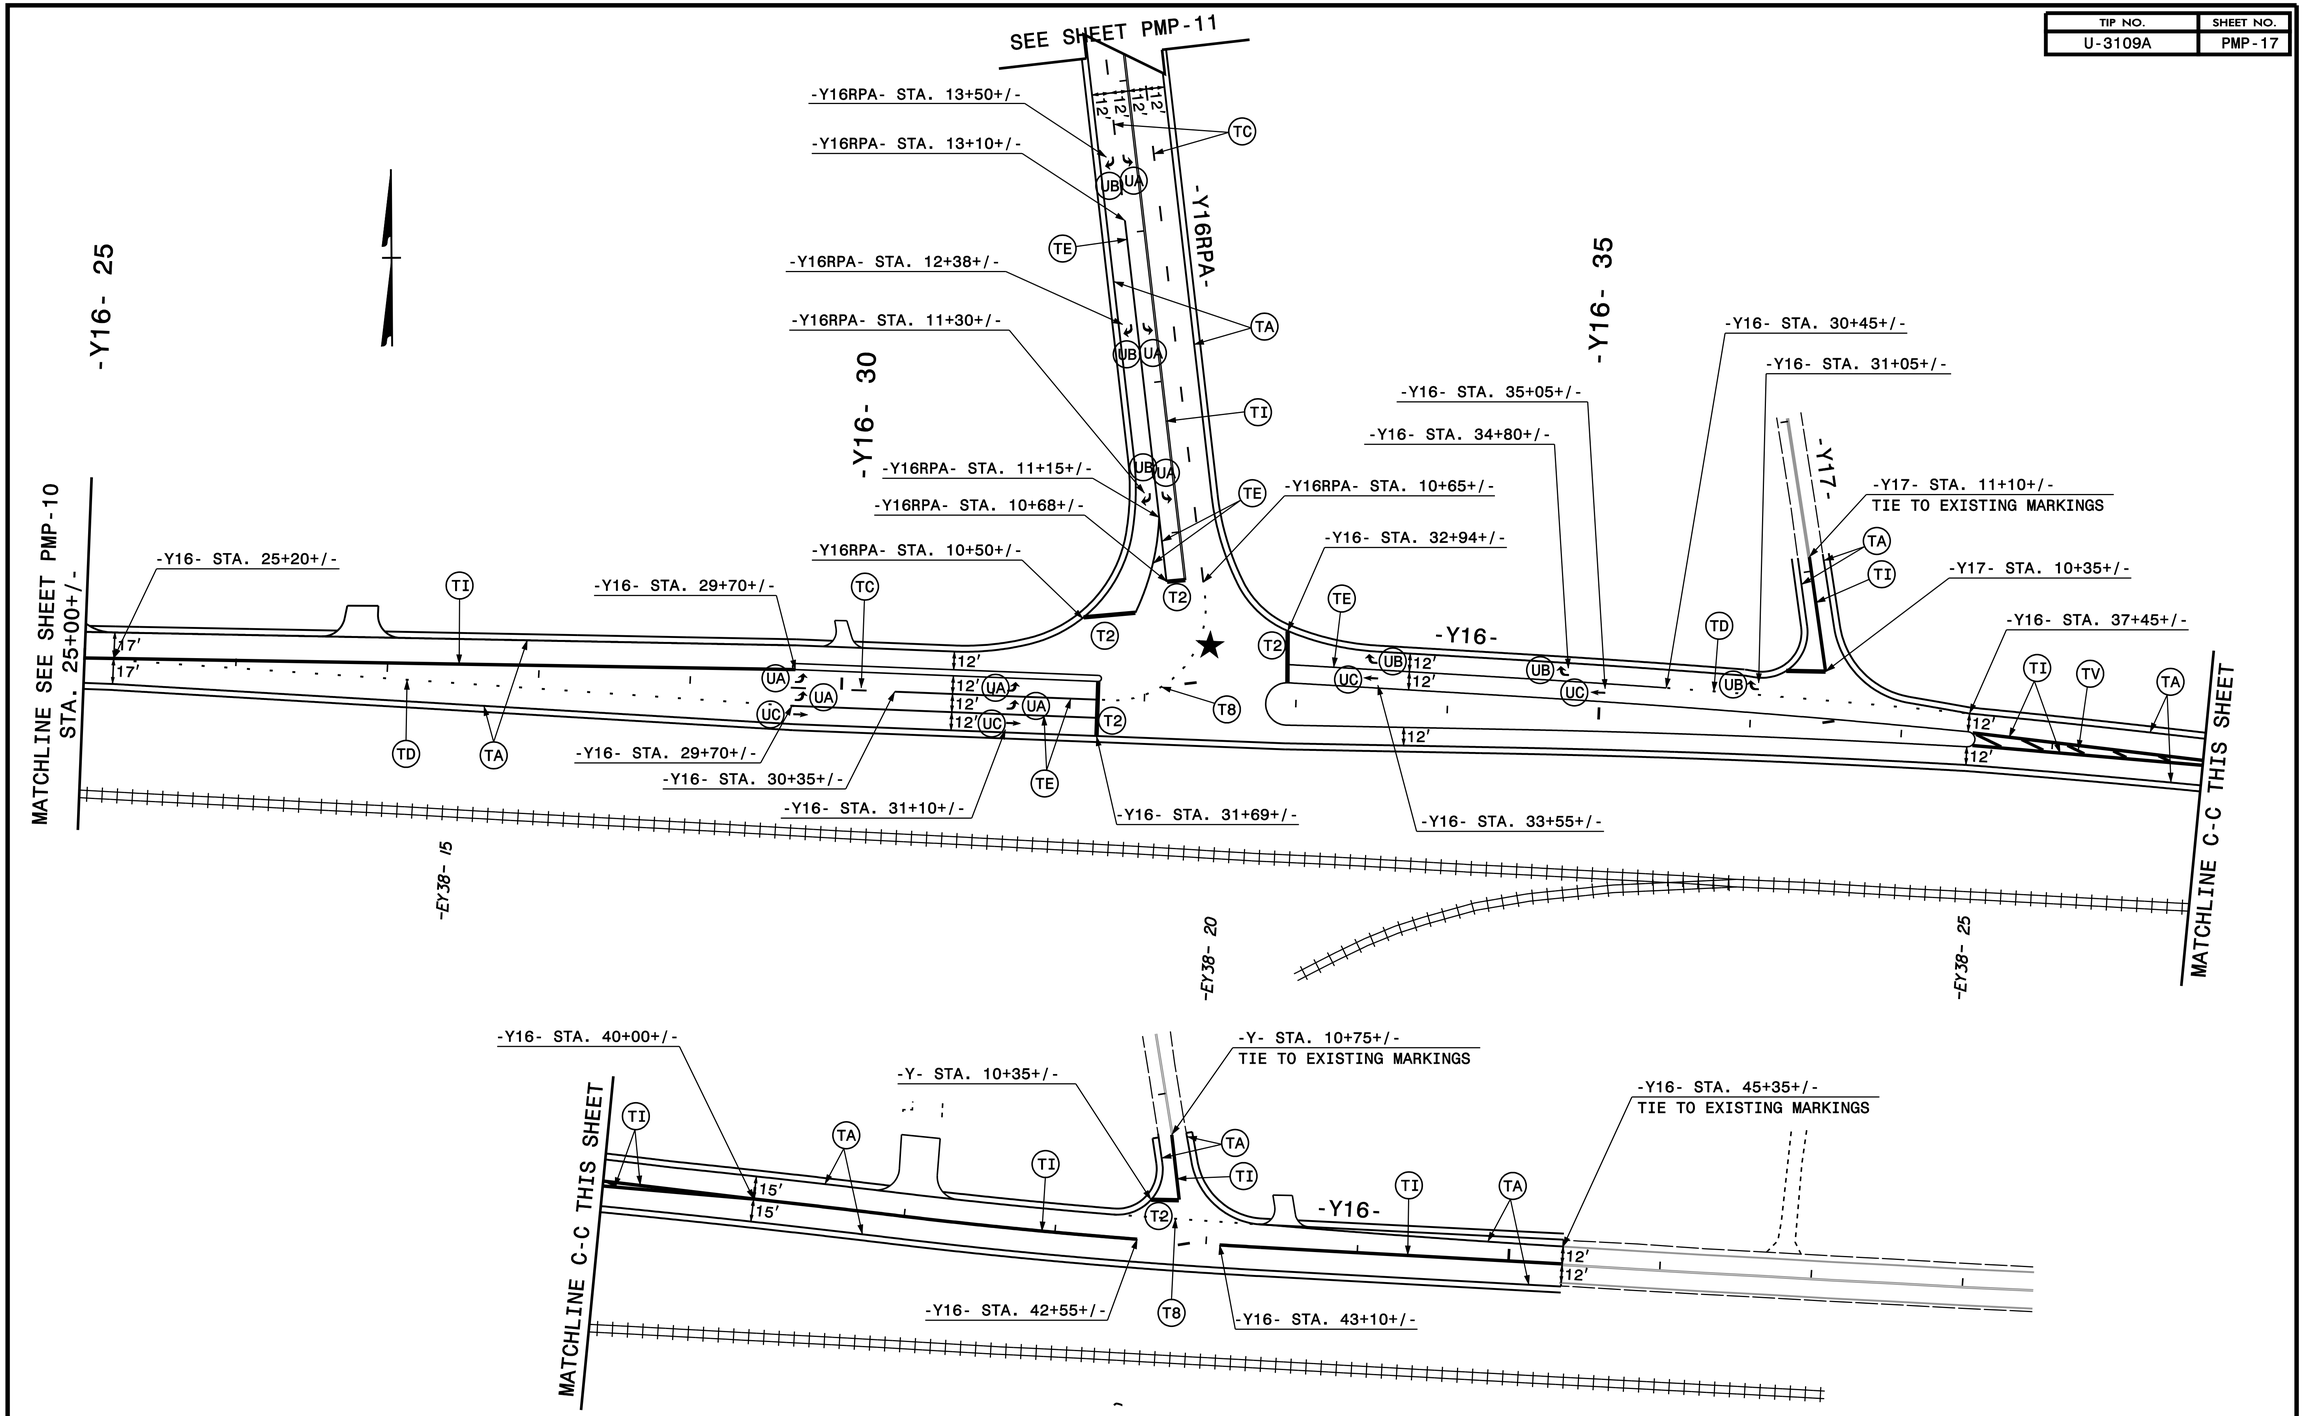


DOCUMENT NOT CONSIDERED FINAL UNLESS ALL SIGNATURES COMPLETED

PROGRESSIVE DESIGN GROUP, INC.
ENGINEERS • CONSULTANTS

APPROVED: _____ DATE: 2/28/2017

SEAL

NORTH CAROLINA PROFESSIONAL SEAL 025465 ENGINEER TIM AREY

PAVEMENT MARKING PLAN