TIP NO.	SHEET NO.
U-3109A	PMP-19

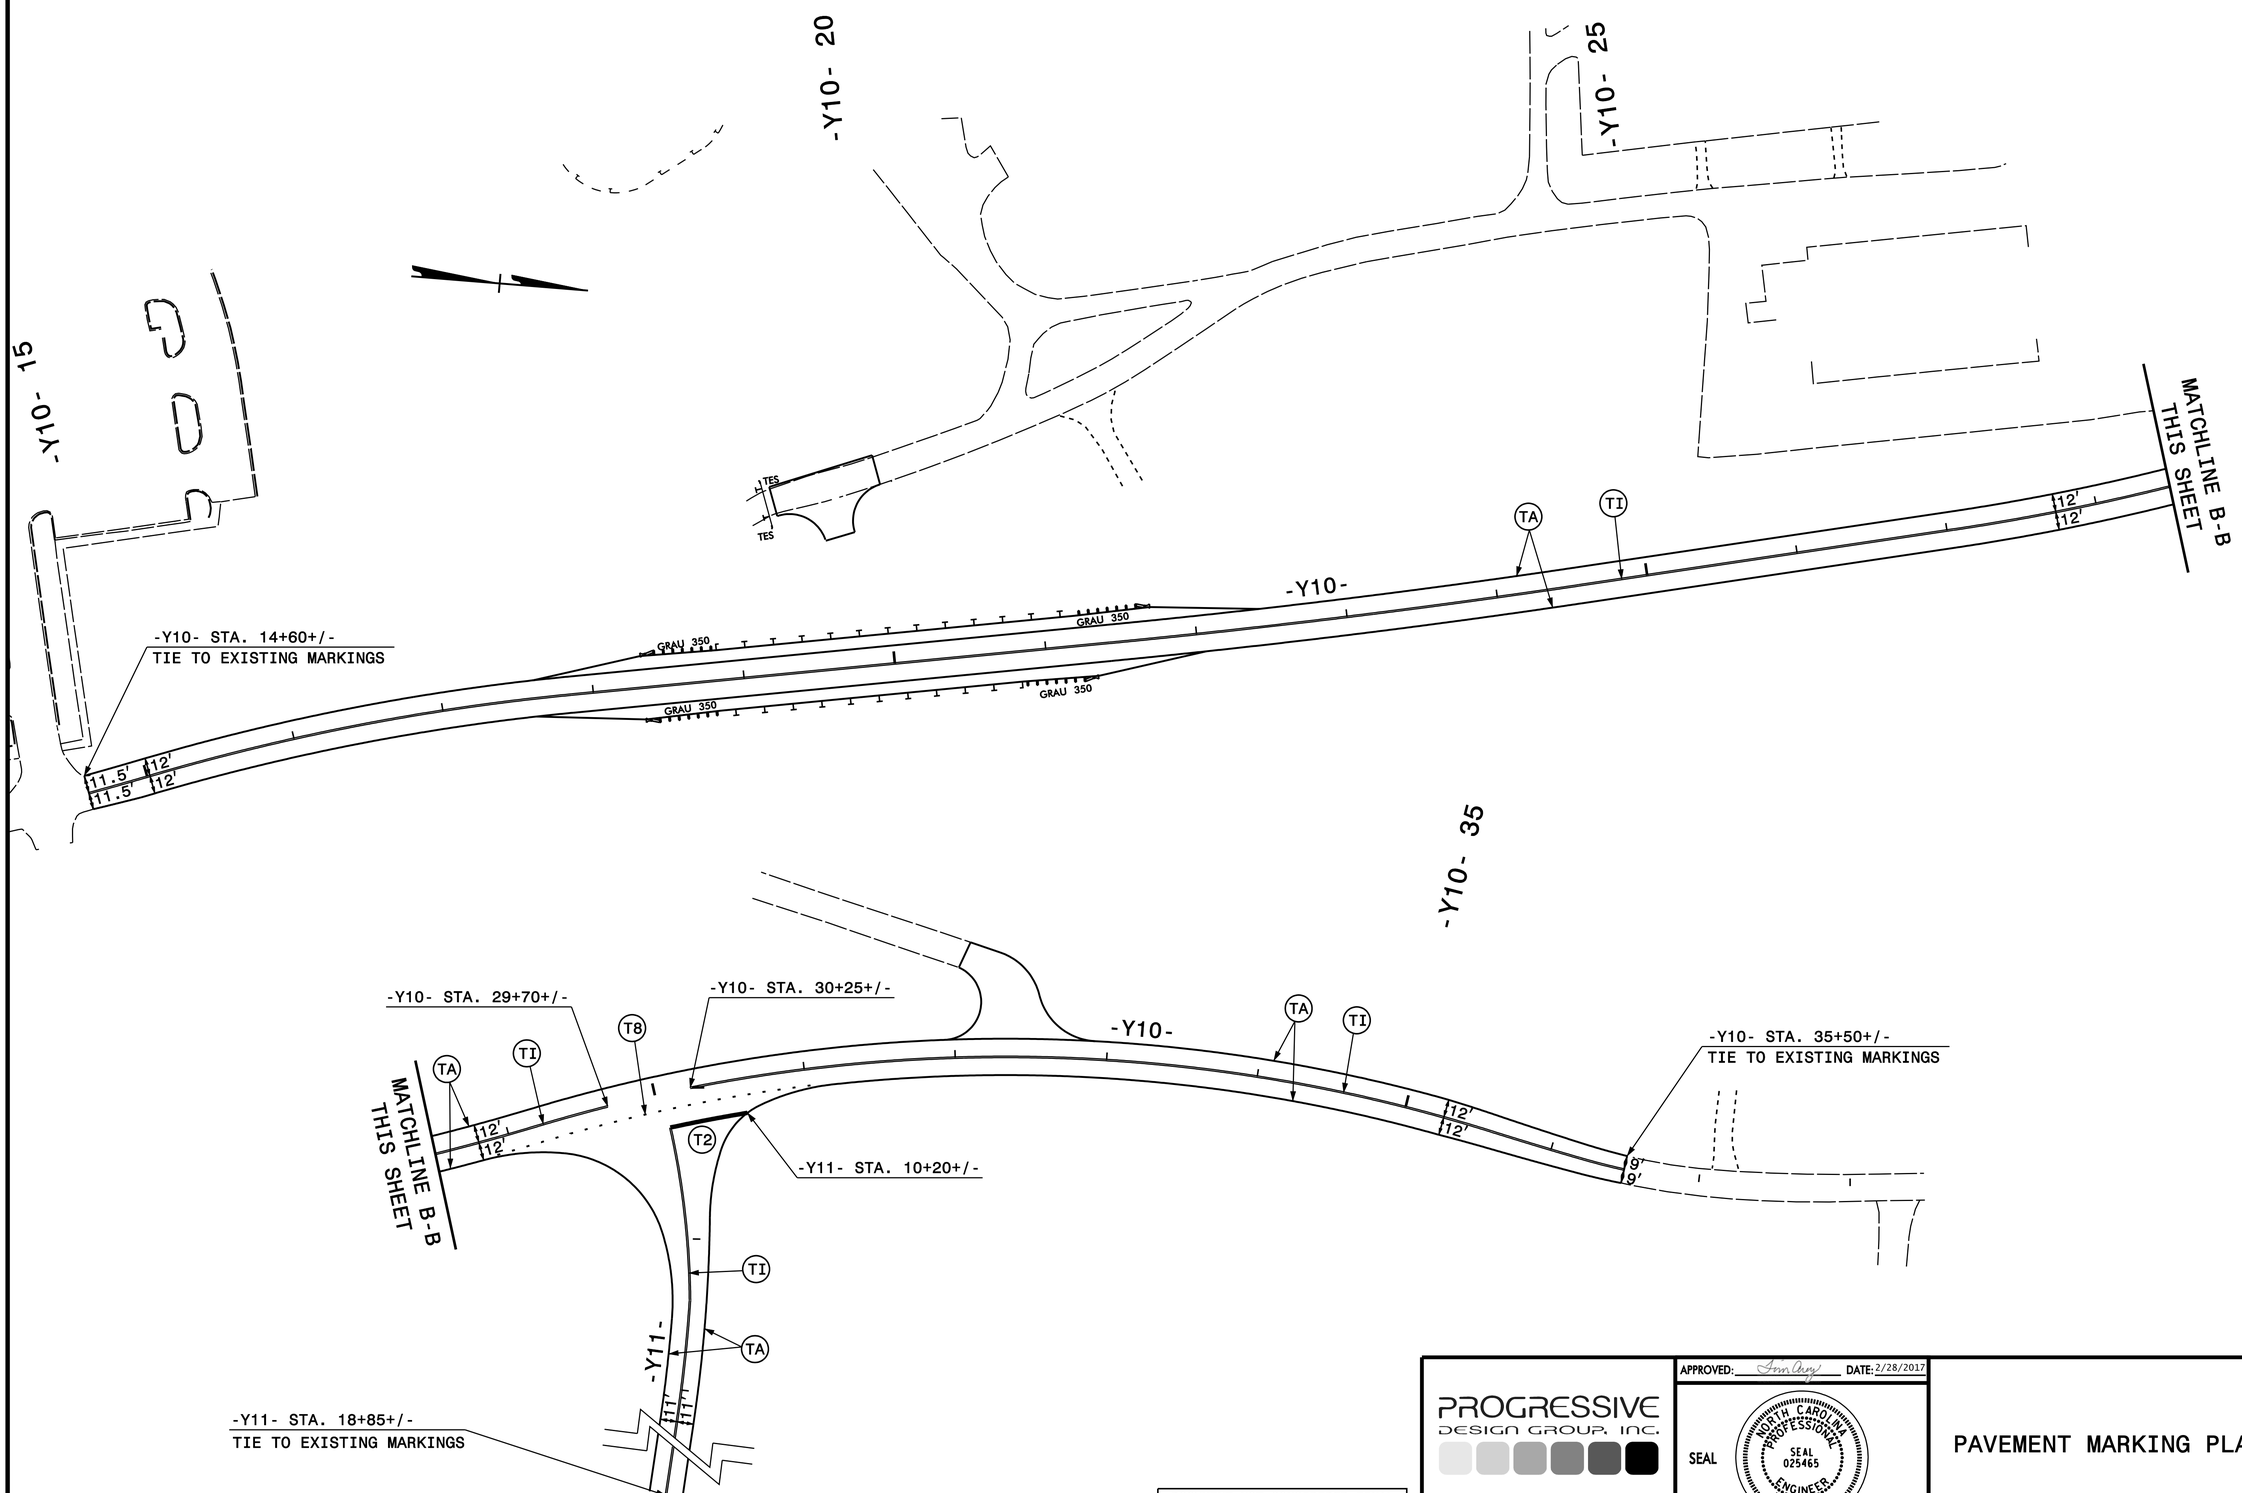

DOCUMENT NOT CONSIDERED FINAL
UNLESS ALL SIGNATURES COMPLETED

PROGRESSIVE
DESIGN GROUP, INC.
ENGINEERS • CONSULTANTS

APPROVED: Tom Cary DATE: 2/28/2017

SEAL

NORTH CAROLINA PROFESSIONAL SEAL 025465 ENGINEER JIM ARETI

PAVEMENT MARKING PLAN