DocuSign Envelope ID: 335FBBA3-7647-46B4-90F1-0251969B9460

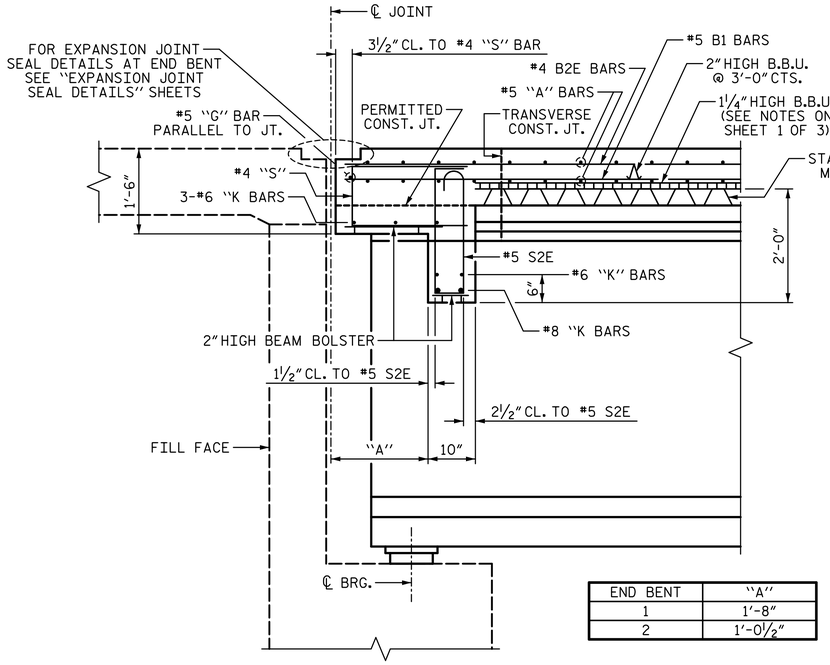

END BENT	"A"
1	1'-8"
2	1'-0½"

SECTION A-A

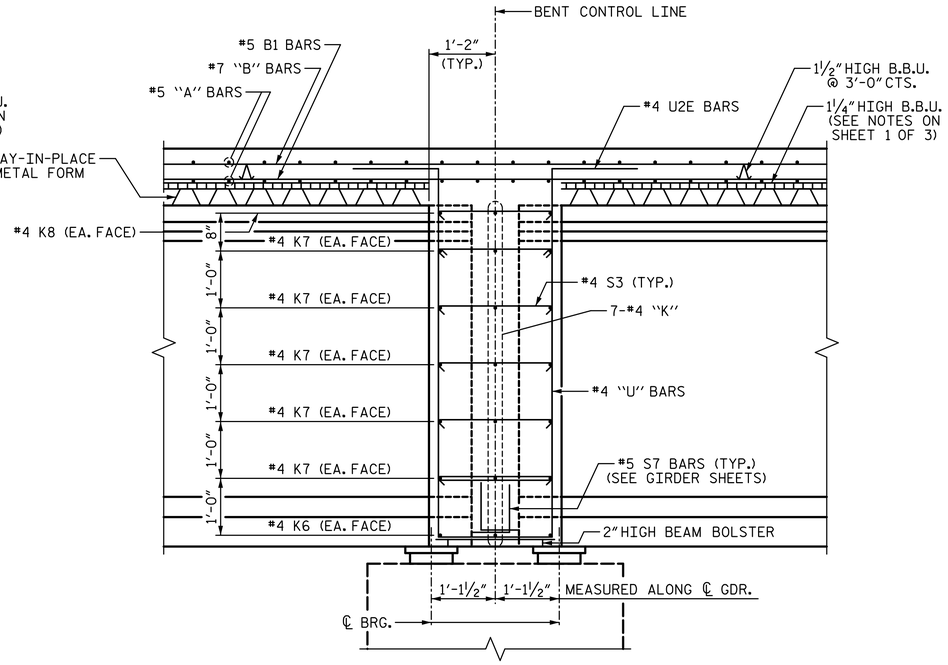

SECTION B-B

NOTES:

#5 "G" BAR MAY BE SHIFTED SLIGHTLY, AS NECESSARY, TO CLEAR REINFORCING STEEL AND STIRRUPS.

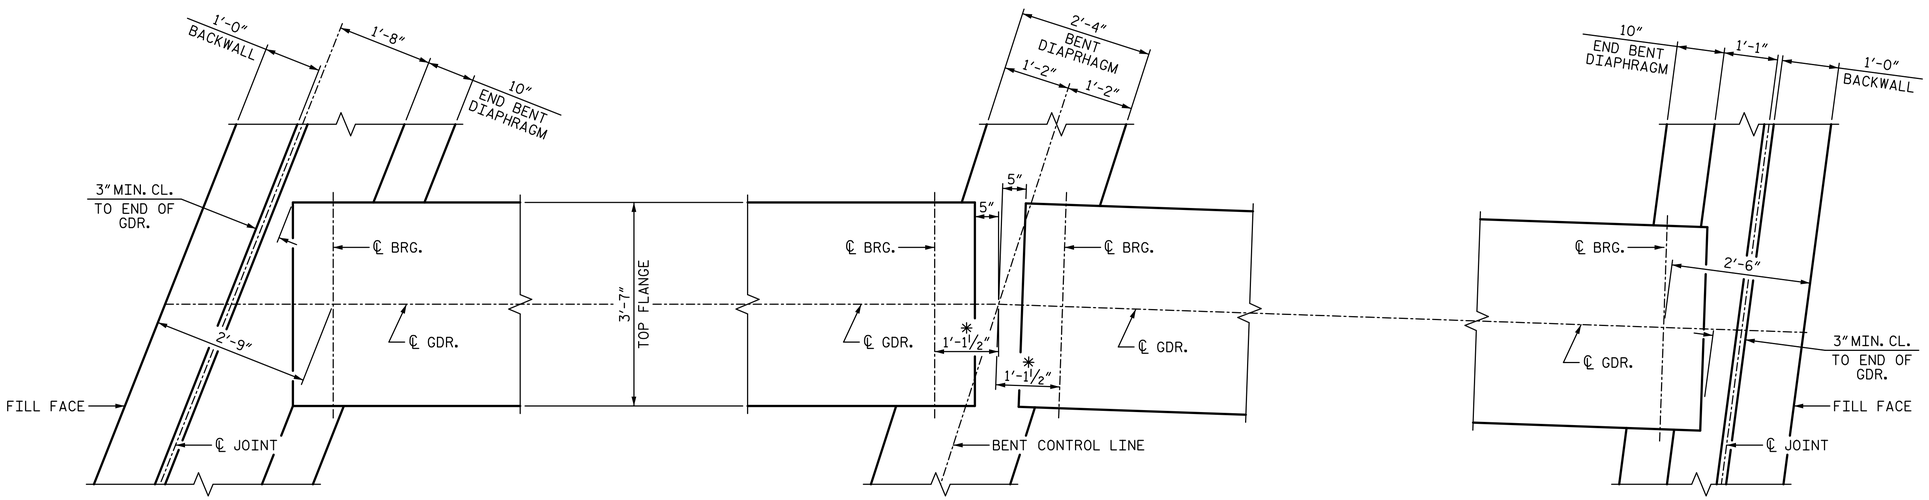

END BENT 1

BENT DIAPHRAGM
(BENT 1 SHOWN, BENTS 2 & 3 SIMILAR)
✱ MEASURED ALONG ℄ GIRDER

END BENT 2

PLAN OF DIAPHRAGMS

PROJECT NO. U-3109A
ALAMANCE COUNTY
STATION: 146+61.35 -L-

SHEET 3 OF 3

STATE OF NORTH CAROLINA
DEPARTMENT OF TRANSPORTATION
RALEIGH
SUPERSTRUCTURE

TYPICAL SECTION

(NBL)

REVISIONS						SHEET NO.
NO.	BY:	DATE:	NO.	BY:	DATE:	S03-10
1			3			TOTAL SHEETS
2			4			S03-53

STR. #3

DRAWN BY: T. BANKOVICH DATE: 9-15
CHECKED BY: J.A. BATTS DATE: 9-15
DESIGN ENGINEER OF RECORD: J.A. BATTS DATE: 9-15

PLANS PREPARED BY:
SIMPSON ENGINEERS & ASSOCIATES
5640 Dillard Drive
Suite 200
Cary, NC 27518
(919) 852-0468
(919) 852-0598 (Fax)
www.simpsonengr.com
LICENSURE NO. C-2521

NORTH CAROLINA PROFESSIONAL SEAL 18096 ENGINEER JOHN A. BATTS
1/6/2017

1/6/2017 8:11:06 AM G:\Projects\2014\U-3109A\Structures\Site 2\Str 3 Bridge 435 (NBL)\Drawings\Final\403_U3109A_smu_ts.dgn