DocuSign Envelope ID: 45BC8CF8-6051-4958-9070-3446866671B9

TIP NO.	SHEET NO.
R-2707C	PMP-11

APPROVED: DocuSigned by: Andrew D. Klinksiek E3D78F8A596E44B...

DATE: 2/17/2017

SEAL

NORTH CAROLINA PROFESSIONAL SEAL 40311 ENGINEER ANDREW D. KLINKSIEK

DOCUMENT NOT CONSIDERED FINAL UNLESS ALL SIGNATURES COMPLETED

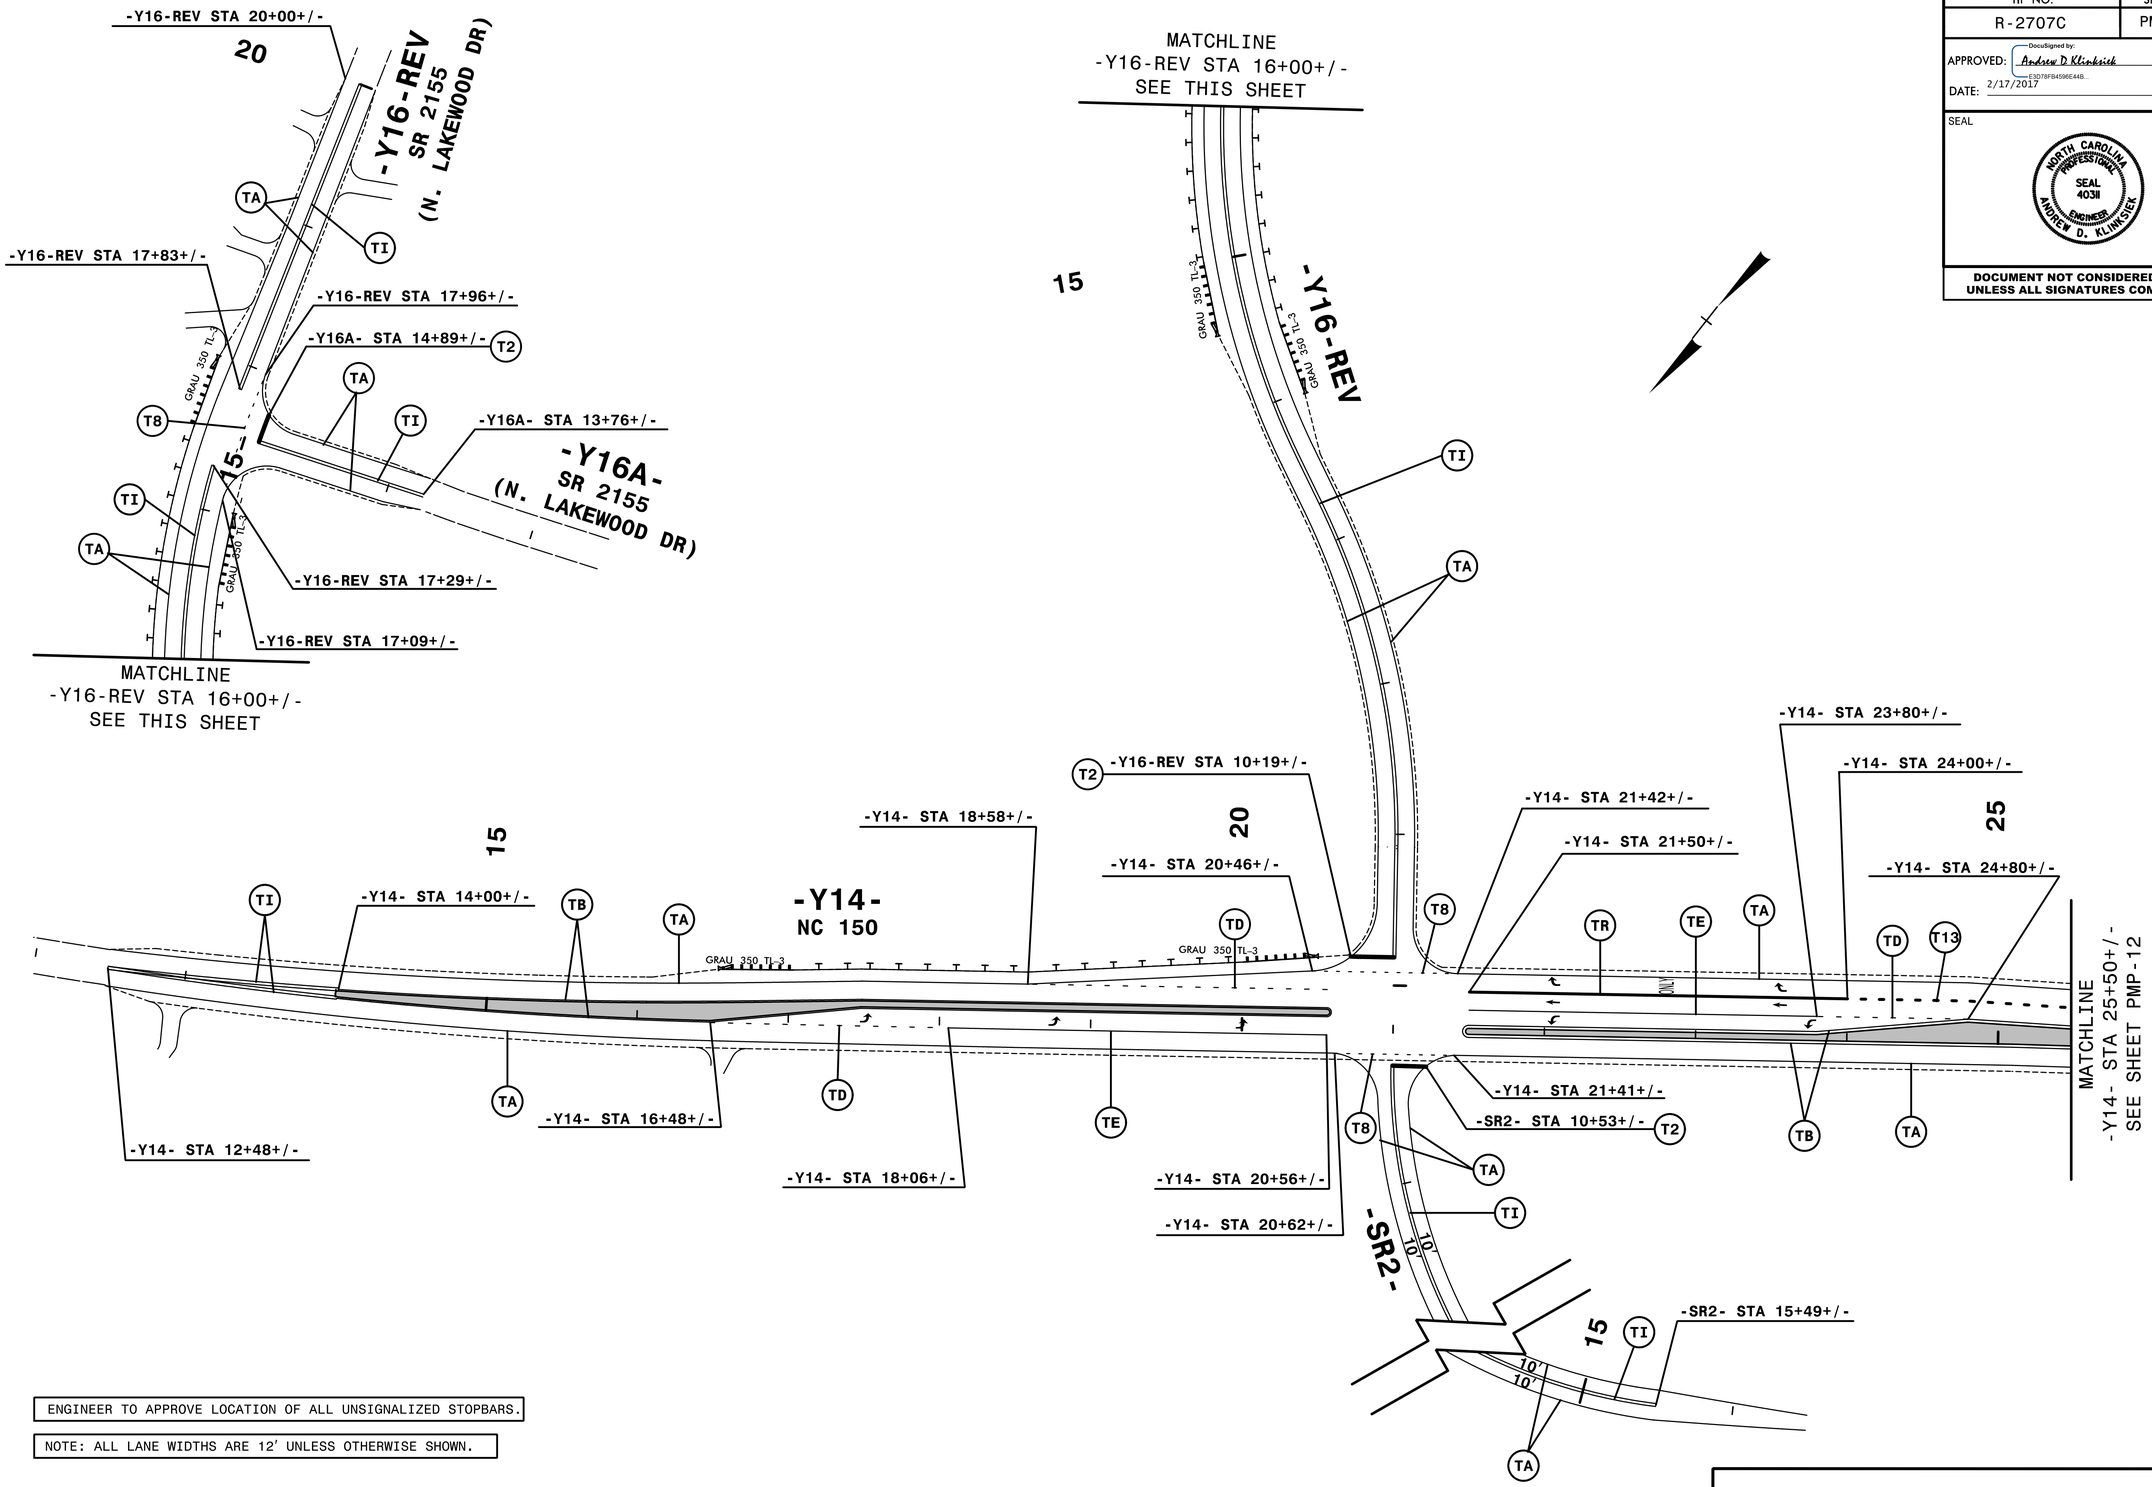

ENGINEER TO APPROVE LOCATION OF ALL UNSIGNALIZED STOPBARS.

NOTE: ALL LANE WIDTHS ARE 12' UNLESS OTHERWISE SHOWN.

HNTB NORTH CAROLINA, P.C.
343 E. Six Forks Road, Suite 200
Raleigh, North Carolina 27609
NC License No: C-1554

PAVEMENT MARKING DETAIL

$$$$USERNAME$$$$ $$$$SYCTIME$$$$ $$$$SCN$$$$DGN$$$$$$$$$$$$