DocuSign Envelope ID: 1C78E9B3-C1A5-4F60-A4AB-9AAC2F70680A

PROPOSED SIGNING PLAN

SEE SHEET NO. SIGN-6 FOR EXISTING SIGNING PLAN
SEE SHEET NO. PMP-6 FOR PAVEMENT MARKING PLAN

Kimley»Horn
P.O. BOX 33068
RALEIGH, N.C. 27636-3068

RIGHT-OF-WAY REV.
CONST. REV.

PROJECT REFERENCE NO.	SHEET NO.
EB-4707B	SIGN-18
R/W SHEET NO.	

ROADWAY DESIGN ENGINEER
NORTH CAROLINA PROFESSIONAL SEAL 029876 ENGINEER MATTHEW S. WEST
DocuSigned by: Matt West
AC71A1D0796B425... 1/30/2017

DOCUMENT NOT CONSIDERED FINAL UNLESS ALL SIGNATURES COMPLETED

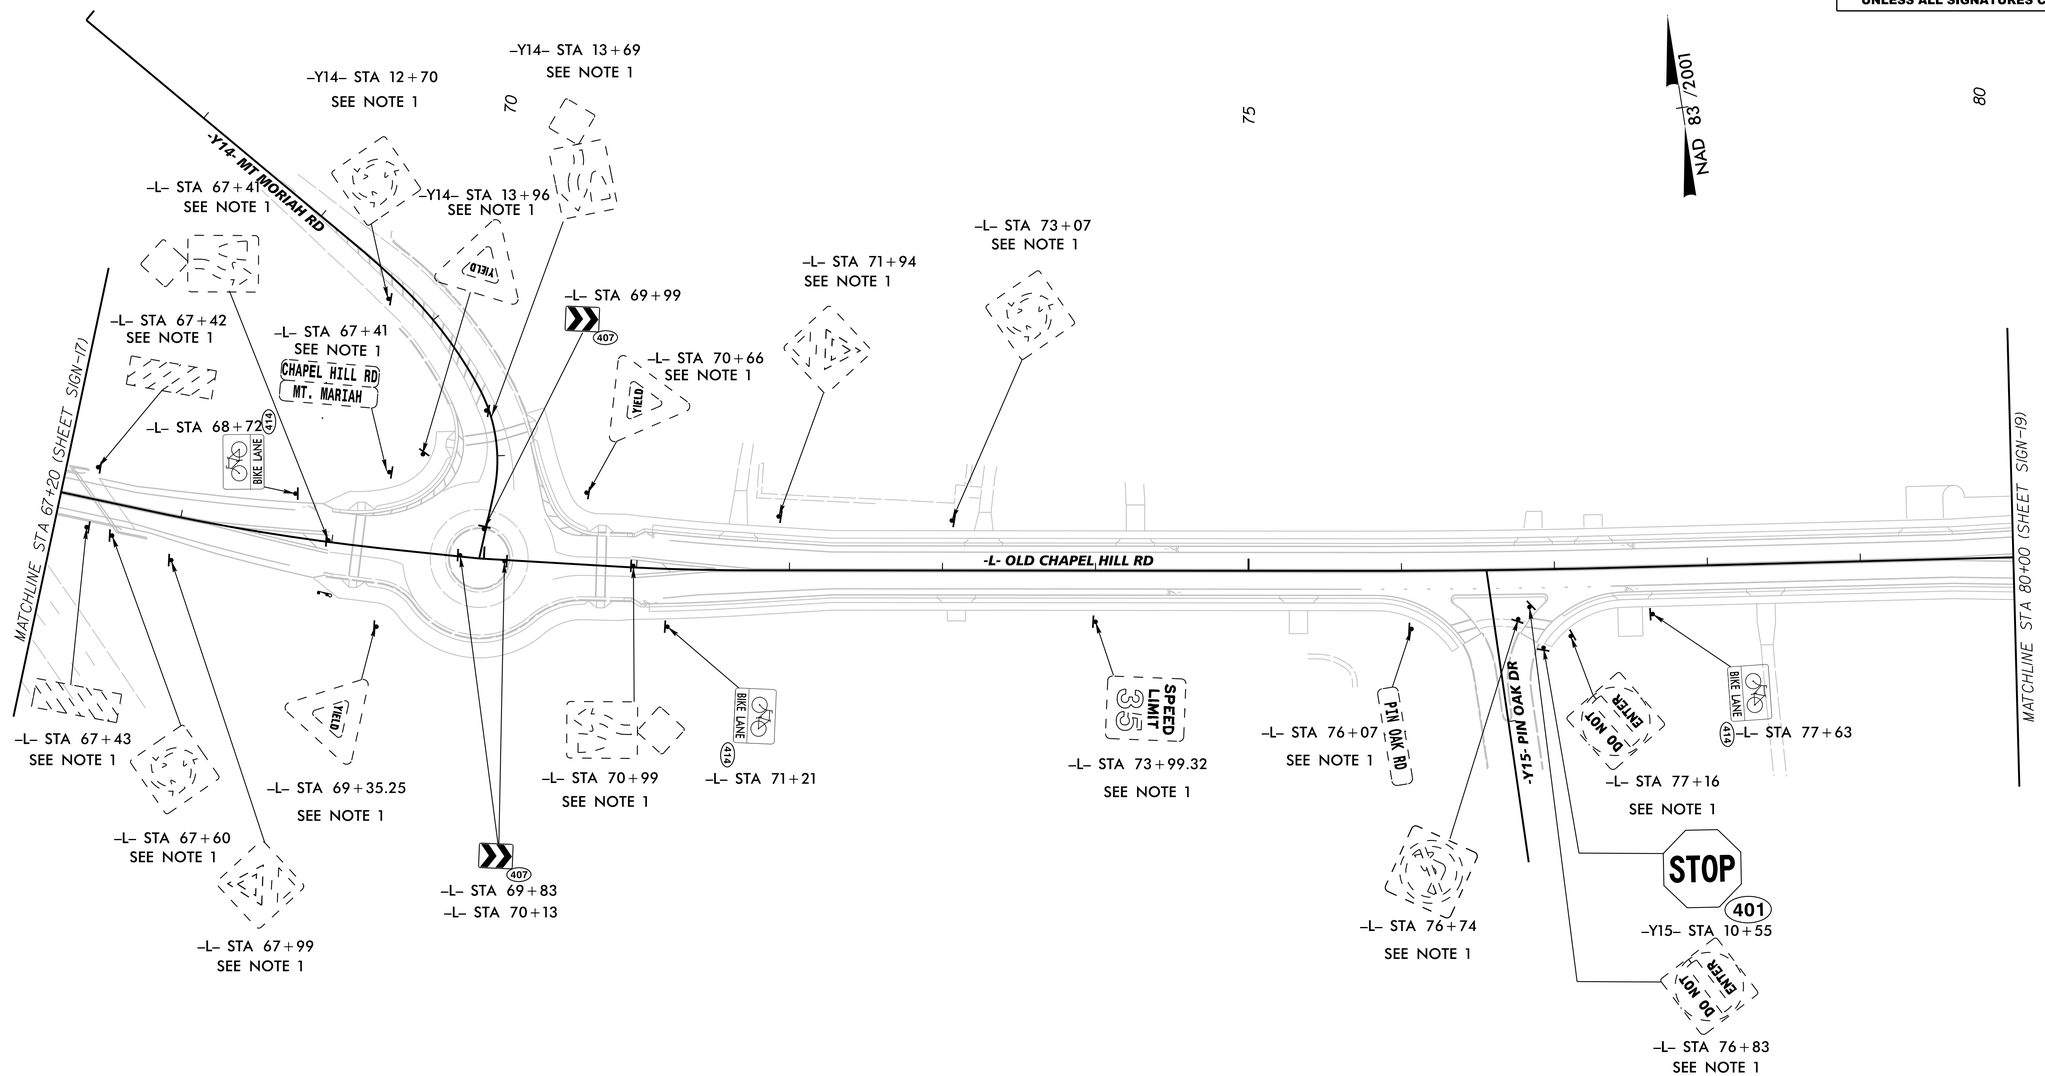

PAY ITEM NOTES:

1. RELOCATE EXISTING TYPE E SIGN.
2. REMOVE AND DISPOSE OF EXISTING SIGN SYSTEM, "U" CHANNEL.

$FILE$
1/30/2017