DocuSign Envelope ID: A4B3C92E-17C5-45AB-94AE-769849E70736

PROJ. REFERENCE NO.	SHEET NO.
R-5516	TMP-5

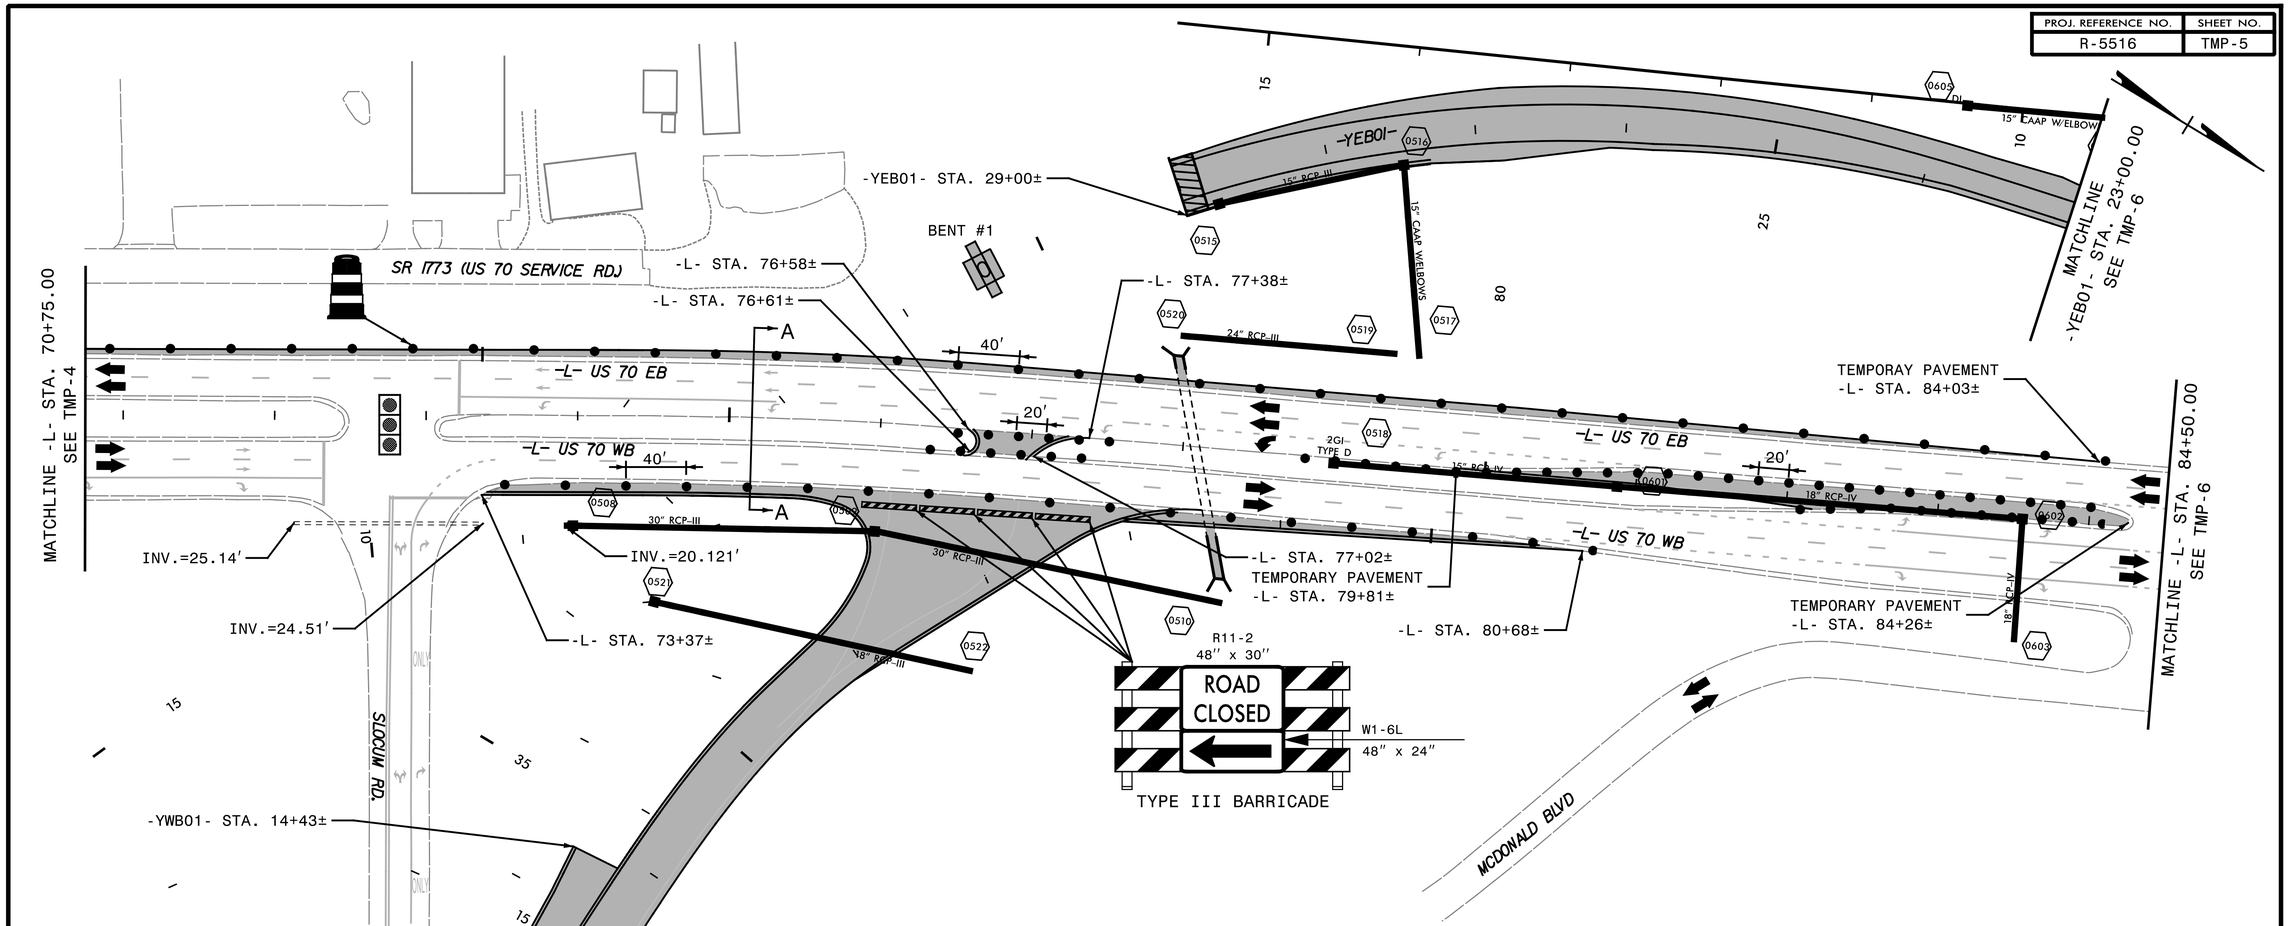

APPROVED: Steve Miller
DATE: 3/16/2017
SEAL

NORTH CAROLINA PROFESSIONAL SEAL 037026 ENGINEER STEVEN D. MILLER

DOCUMENT NOT CONSIDERED FINAL UNLESS ALL SIGNATURES COMPLETED

DIVISION OF HIGHWAYS STATE OF NORTH CAROLINA DEPARTMENT OF TRANSPORTATION WORK ZONE TRAFFIC CONTROL

SEPI ENGINEERING & CONSTRUCTION
1025 Wade Avenue
Raleigh, NC 27605
Tel:919-789-9977
Fax:919-789-9591
License: C-2197

PHASE I

11/15/2016
G:\Transportation\TRI3.017.00 NCDOT 2012 Traffic LSA\TRI3.017.09 (R-5516 TMP)\Traffic\Traffic Control\R-5516 TMP-5.dgn
jwiles