09/08/99

TIP PROJECT: U-3621A

See Sheet 1A For Index of Sheets
See Sheet 1B For Conventional Symbols

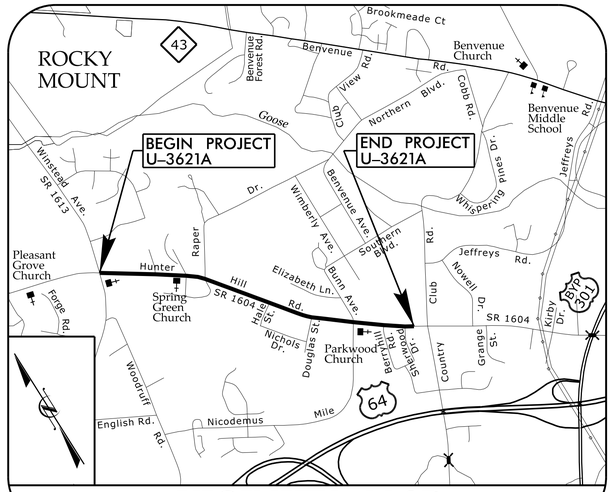

VICINITY MAP

STATE OF NORTH CAROLINA
DIVISION OF HIGHWAYS

T.I.P. NO.	SHEET NO.
U-3621A	UO-1

NOTE:
ALL UTILITY WORK SHOWN ON THIS SHEET IS DONE BY OTHERS.
NO PAYMENT WILL BE MADE TO THE CONTRACTOR FOR UTILITY WORK SHOWN ON THIS SHEET.

UTILITIES BY OTHERS PLANS
NASH COUNTY

LOCATION: ROCKY MOUNT – SR 1604 (HUNTER HILL ROAD) FROM SR 1613 (NORTH WINSTEAD AVE.) TO SR 1616 (COUNTRY CLUB ROAD)

TYPE OF WORK: RELOCATE UTILITY LINES

BEGIN TIP PROJECT U-3621A
-L- POC STA. 25+75.00

END TIP PROJECT U-3621A
-L- POT STA. 83+63.00

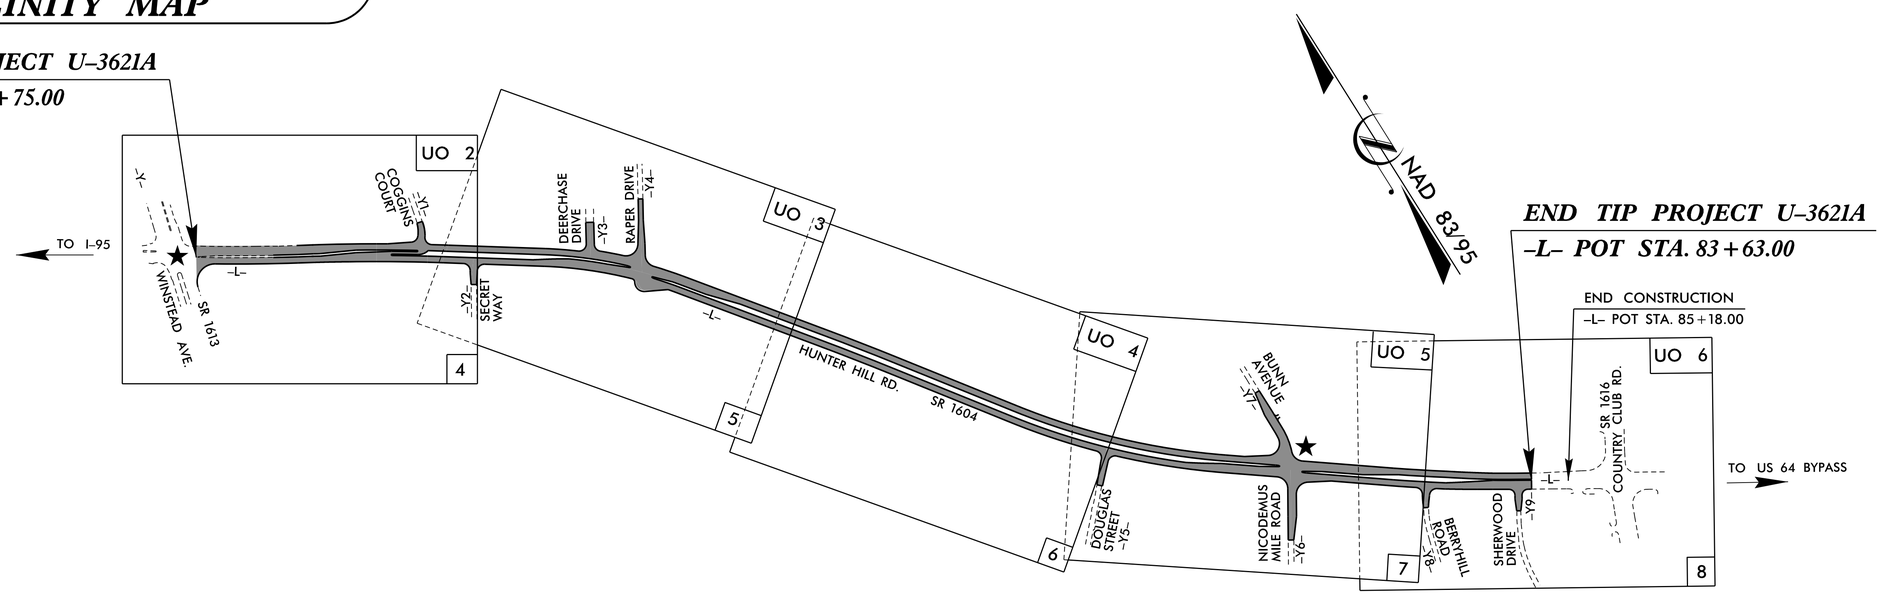

GRAPHIC SCALES

50 25 0 50 100
PLANS

50 25 0 50 100
PROFILE (HORIZONTAL)

10 5 0 10 20
PROFILE (VERTICAL)

INDEX OF SHEETS

SHEET NO.:	DESCRIPTION:
UO-1	TITLE SHEET
UO-02 THRU UO-06	UBO PLAN SHEETS

UTILITY OWNERS WITH CONFLICTS

(A) Power – City of Rocky Mount
(B) Gas – City of Rocky Mount
(C) Phone – CenturyLink
(D) Communications – MCNC

PREPARED IN THE OFFICE OF:

M A Engineering Consultants, Inc.
598 East Chatham Street - Suite 137
Cary, NC 27511
Phone: 919.297.0220 Fax: 919.297.0221
NC License: F-0160

WEBB WHITE — PROJECT CADD TECHNICIAN

DIVISION OF HIGHWAYS
UTILITIES UNIT
1555 MAIL SERVICES CENTER
RALEIGH NC 27699-1555
PHONE (919) 707-6690
FAX (919) 250-4151

BO HEMPHILL, PE	EASTERN UTILITIES MANAGER
KIFAH KAMIL	SENIOR UTILITIES ENGINEER
KYLE PLEASANT	AREA UTILITY COORDINATOR
LARRY JAMES	UTILITY COORDINATOR

4/26/2017
P:\JOBS\0659\090\10500_U-3621A\Utilities\Engineering\UBO\Proj\U-3621A_ut_U01_tsh.dgn
12:16:05 PM