5/14/99

PROJECT REFERENCE NO.	SHEET NO.
B-4598	U0-2

UTILITIES BY OTHERS

NOTE:
ALL UTILITY WORK SHOWN ON THIS SHEET WILL BE DONE BY OTHERS. NO PAYMENT WILL BE MADE TO THE CONTRACTOR FOR UTILITY WORK SHOWN ON THIS SHEET.

NAD 83/95

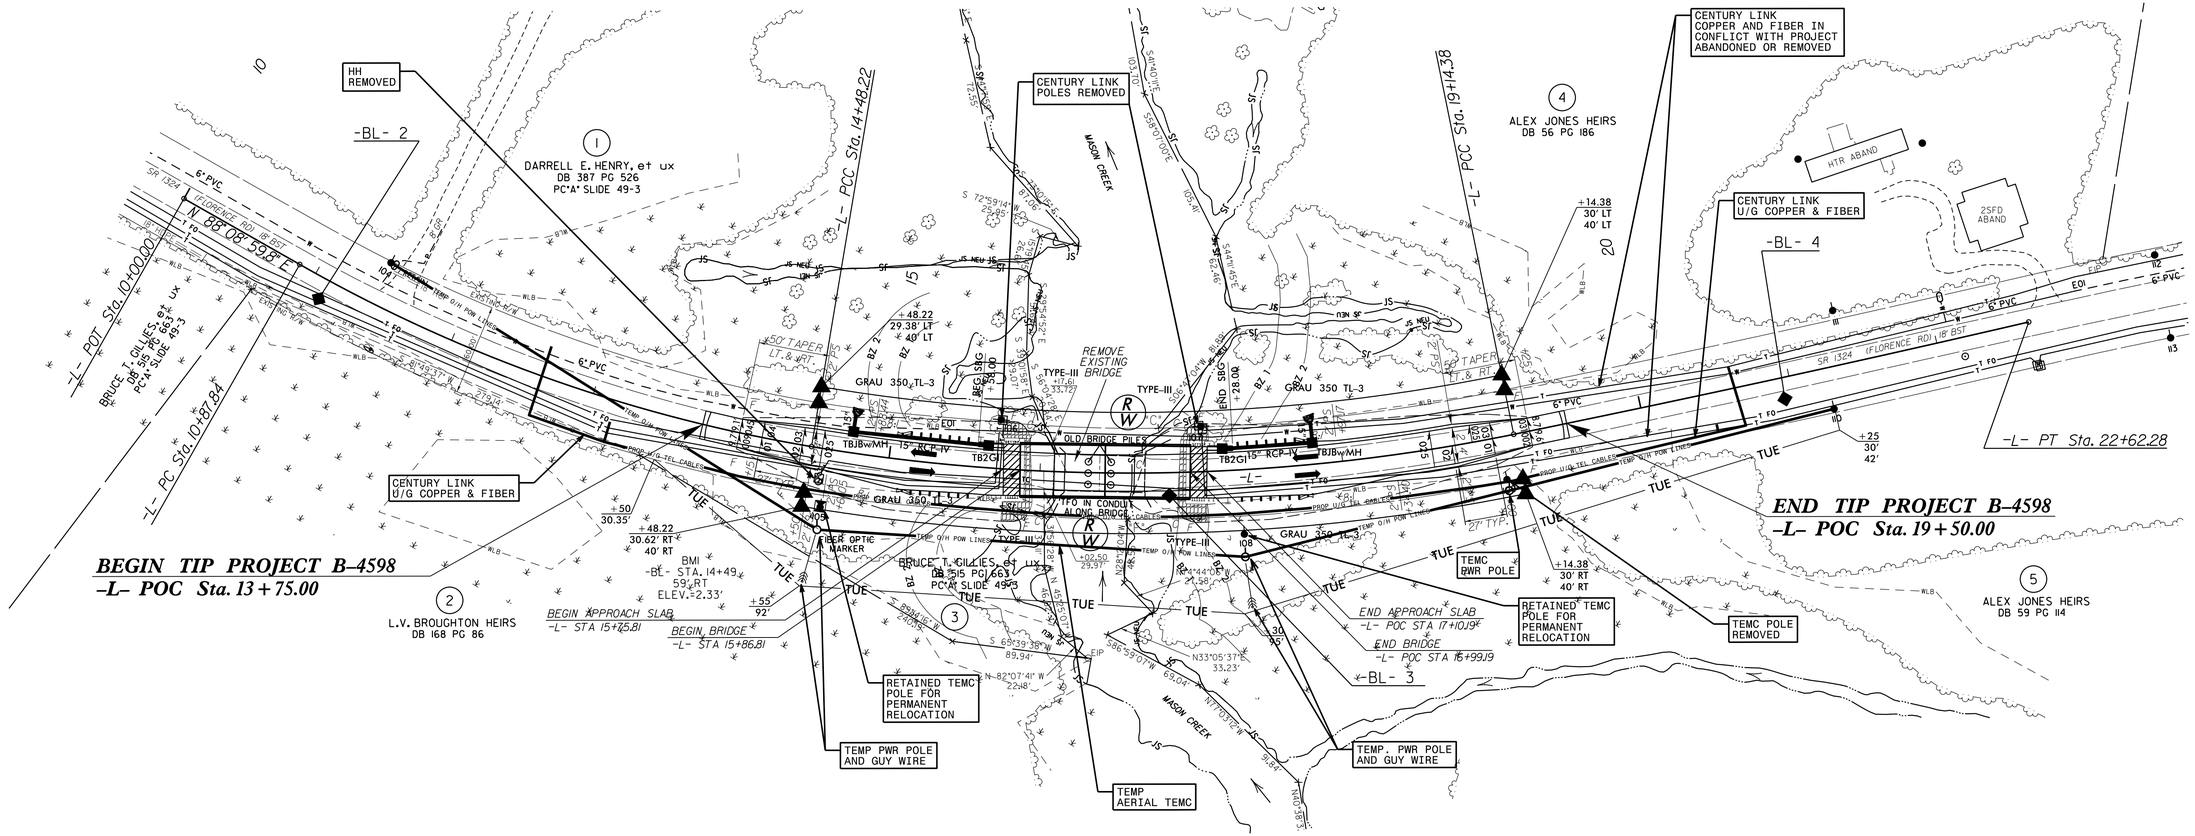

06-MAR-2017 15:16
C:\Users\tgillies\Desktop\Work\Engineering\UB0\Proj\B4598_ut_rdy4_U002_psh.dgn
$$$$USERNAME$$$$