HP4500

PROJECT REFERENCE NO.	SHEET NO.
U-5796	EC-10/CONST.4
R/W SHEET NO.	
ROADWAY DESIGN ENGINEER	HYDRAULICS ENGINEER

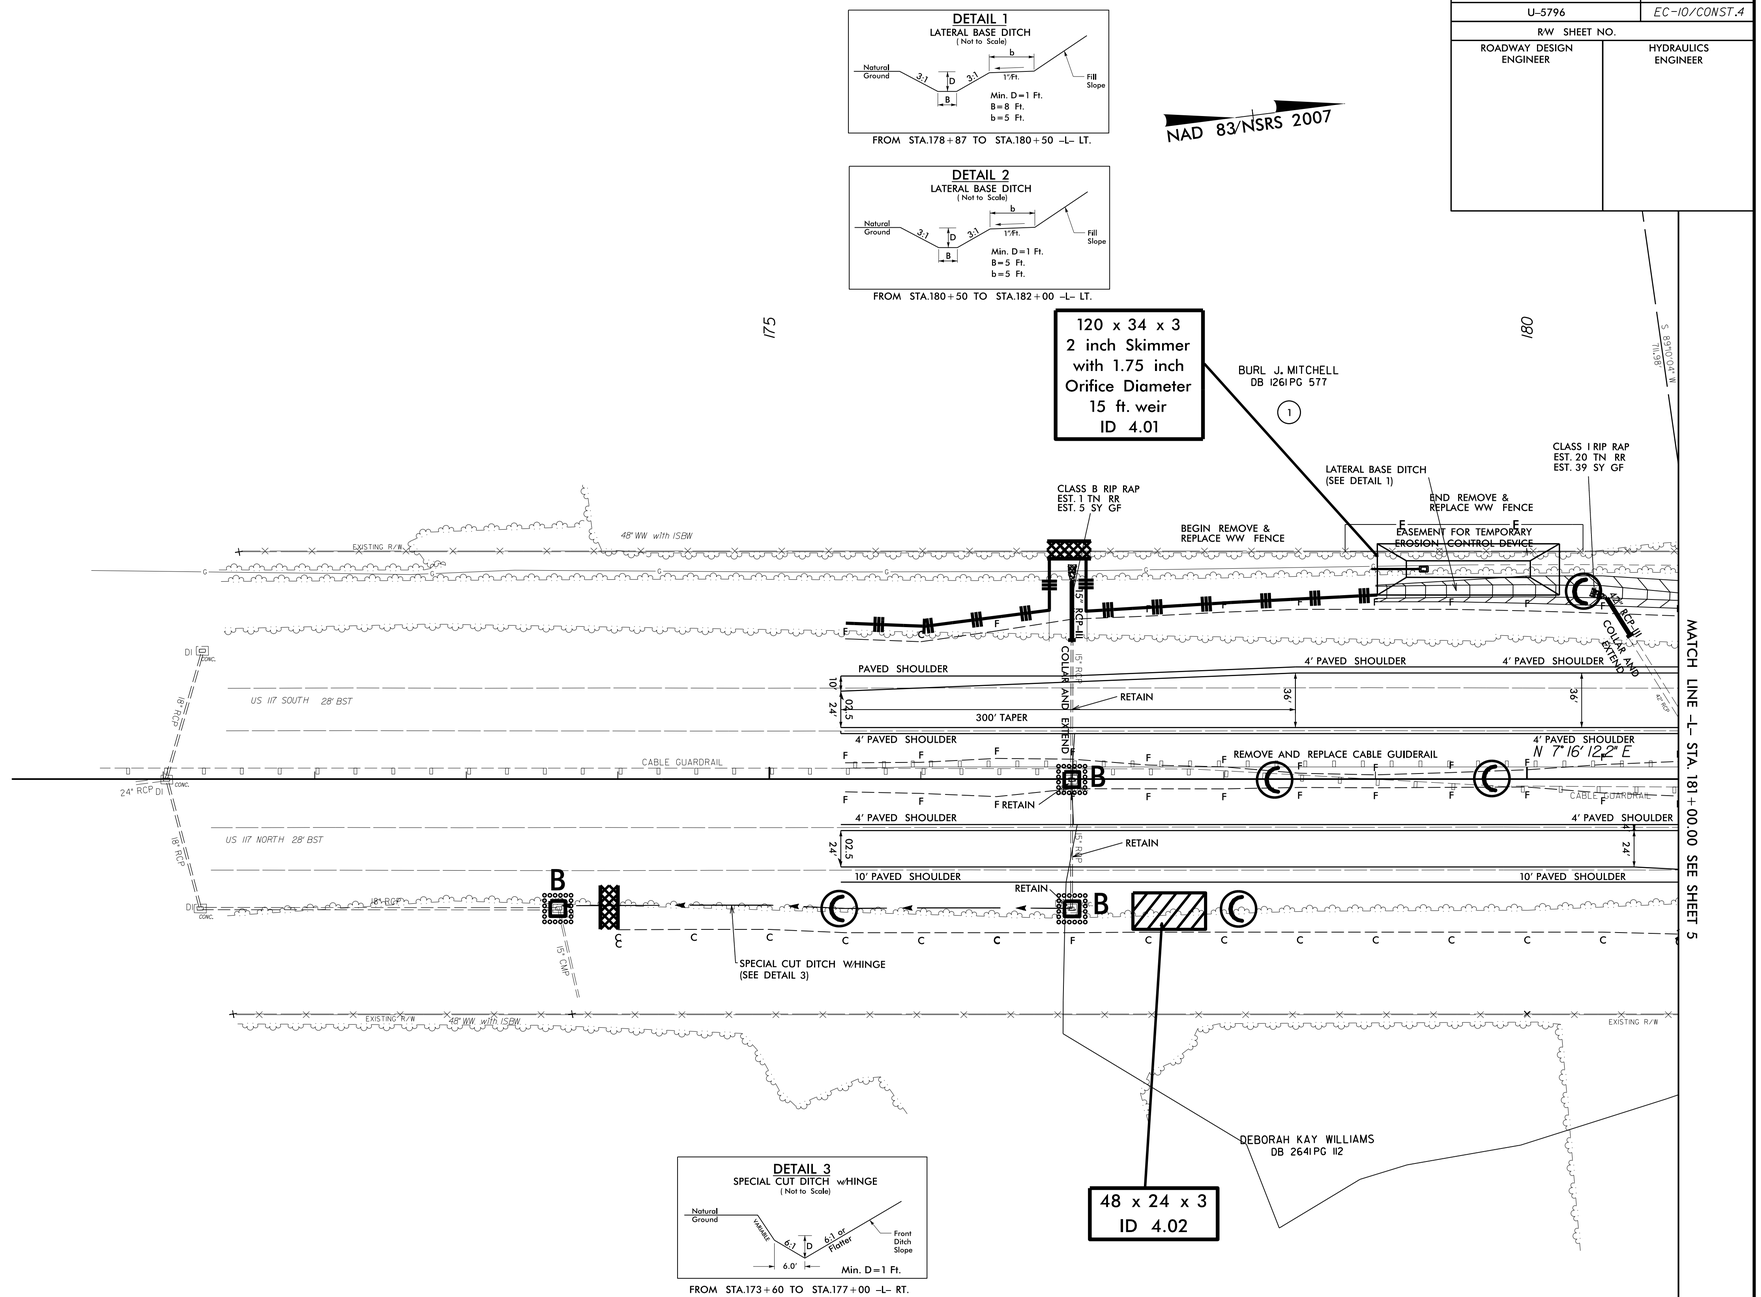

MATCH LINE -L- STA. 181+00.00 SEE SHEET 5

REVISIONS

SSSSSSSSYSTIMESSSSSS
SSSSSSSSSSSSSSSSSSDGNSSSSSSSSSSSSSSSSSSSS
SSSSUSERNAMESSSS