09/08/99

TIP PROJECT: I-5956

CONTRACT: C204026

VICINITY

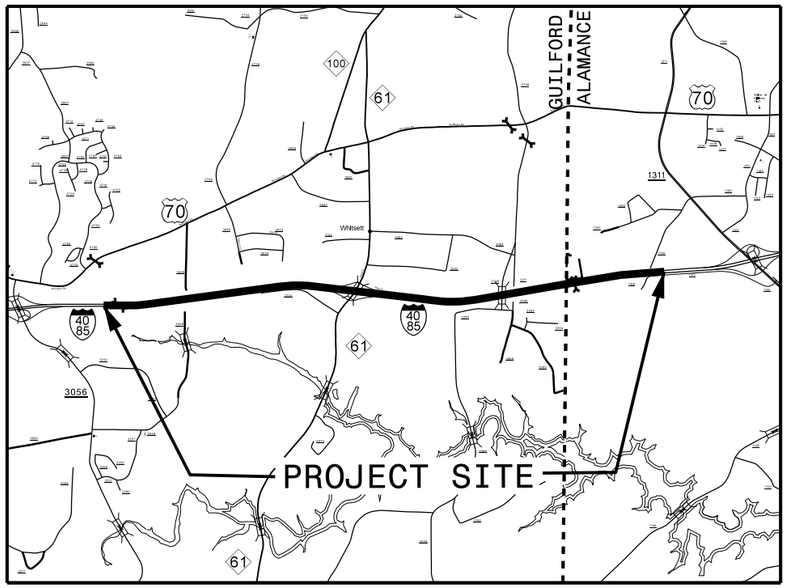

STATE OF NORTH CAROLINA
DIVISION OF HIGHWAYS

STATE	STATE PROJECT REFERENCE NO.	SHEET NO.	TOTAL SHEETS
N.C.	I-5956	1	

STATE PROJ. NO.	F. A. PROJ. NO.	DESCRIPTION
45909.1.1	NHPIM-0040(067)	I-5956 (PE)
45909.3.1	NHPIM-0040(067)	I-5956 (CONST)

GUILFORD AND ALAMANCE COUNTIES

LOCATION: I-40/I-85 FROM EAST OF SR 3056 (ROCK CREEK DAIRY ROAD) IN GUILFORD COUNTY TO WEST OF SR 1226 (UNIVERSITY DRIVE) IN ALAMANCE COUNTY

TYPE OF WORK: PAVEMENT REHABILITATION

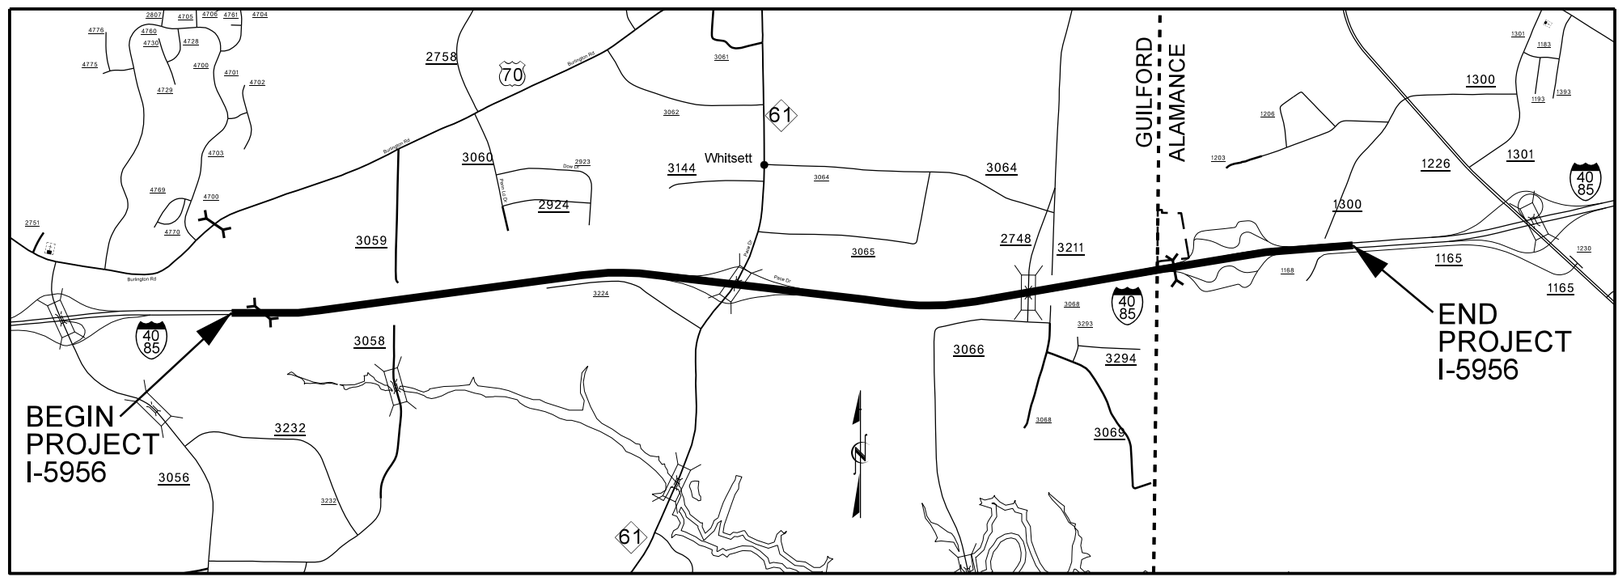

GRAPHIC SCALES	DESIGN DATA	PROJECT LENGTH	Prepared in the Office of: DIVISION OF HIGHWAYS
NOT TO SCALE		I-5956 = 4.147 miles	1000 Birch Ridge Dr., Raleigh NC, 27610 2012 STANDARD SPECIFICATIONS LETTING DATE: July 18, 2017

23-MAY-2017 10:11
S:\DDC\3-Guilford\I-5956\CADD\I-5956 Title.dgn
cwiles AT DIV07-300048