6/2/99

PROJECT REFERENCE NO.	SHEET NO.
I-5839	2A-6
ROADWAY DESIGN ENGINEER	

DOCUMENT NOT CONSIDERED FINAL UNLESS ALL SIGNATURES COMPLETED

EROSION CONTROL

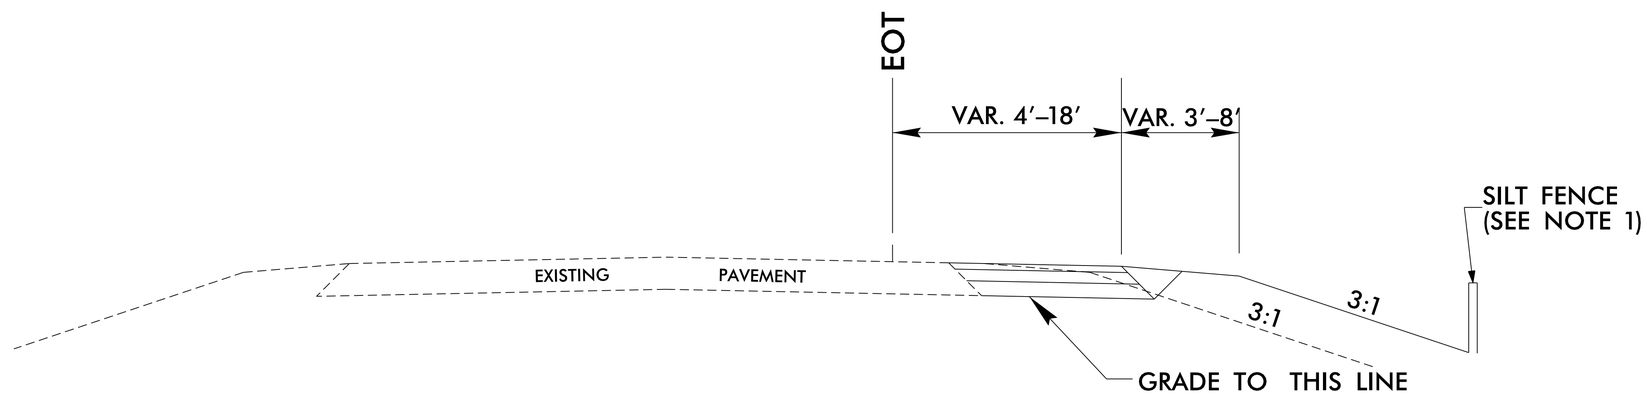

TYPICAL SECTION NO. 12

MAINLINE (I–95)

NOTES

1. INSTALL SILT FENCE AT THE TOE OF THE FILL WHERE PROPOSED FILL SLOPE INTERSECTS WITH THE EXISTING GROUND.
2. INSTALL SPECIAL ROCK SEDIMENT CONTROL FENCE BREAKS A MINIMUM OF EVERY 200 FEET ALONG SILT FENCE.
3. INSTALL ROCK INLET SEDIMENT TRAP TYPE – C AT DROP INLETS OR CATCH BASINS RECEIVING RUNOFF FROM DISTURBED AREAS.
4. INSTALL PIPE INLET SEDIMENT TRAP TYPE – B AT PIPE INLETS RECEIVING RUNOFF FROM DISTURBED AREAS.
5. INSTALL MATTING FOR EROSION CONTROL ON DISTURBED AREAS AS DIRECTED.

SYSTIME$$$