PROJECT REFERENCE NO.	SHEET NO.
B-5348	U0-02

UTILITIES BY OTHERS

NOTE:
ALL UTILITY WORK SHOWN ON THIS SHEET WILL BE DONE BY OTHERS. NO PAYMENT WILL BE MADE TO THE CONTRACTOR FOR UTILITY WORK SHOWN ON THIS SHEET.

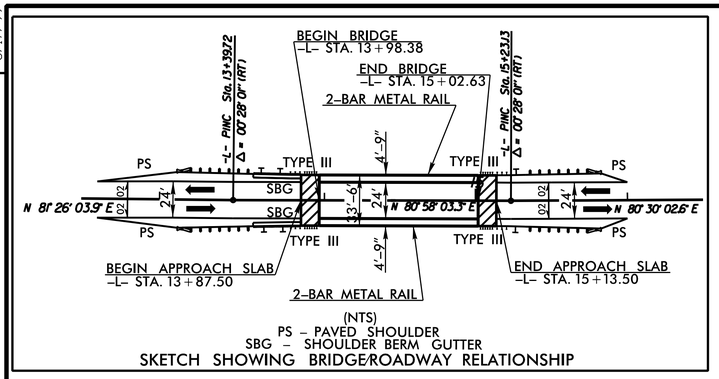

(NTS)
PS – PAVED SHOULDER
SBG – SHOULDER BERM GUTTER
SKETCH SHOWING BRIDGE/ROADWAY RELATIONSHIP

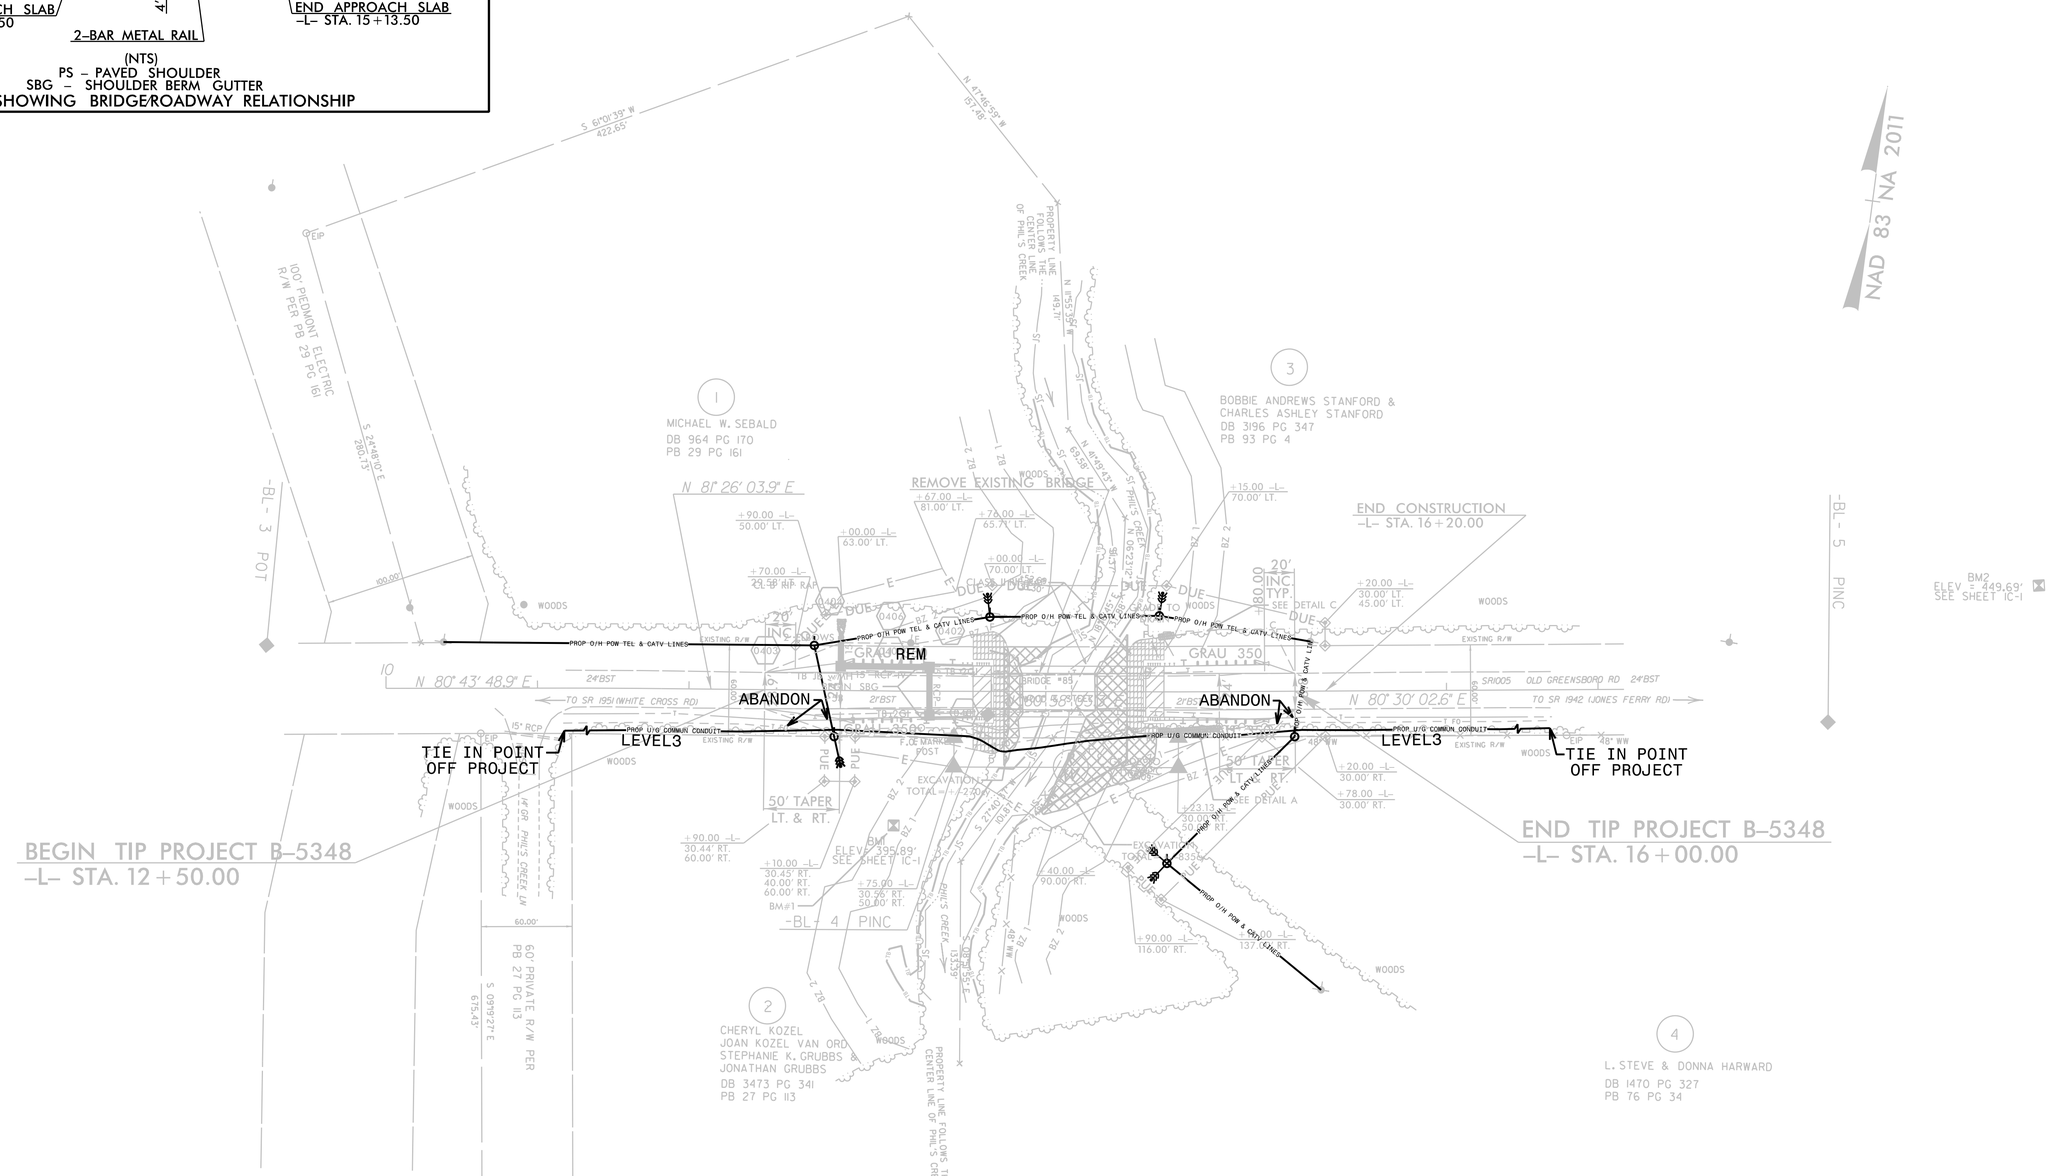

REVISIONS

8/17/99

$$$$$$SYSTIME$$$$
$$$$$$USERNAME$$$$DGN$$$$$$$$$$$$$$$$