PROJECT REFERENCE NO.	SHEET NO.
2018CPT.05.04.10321.1, etc.	4

2019 Durham County Resurfacing

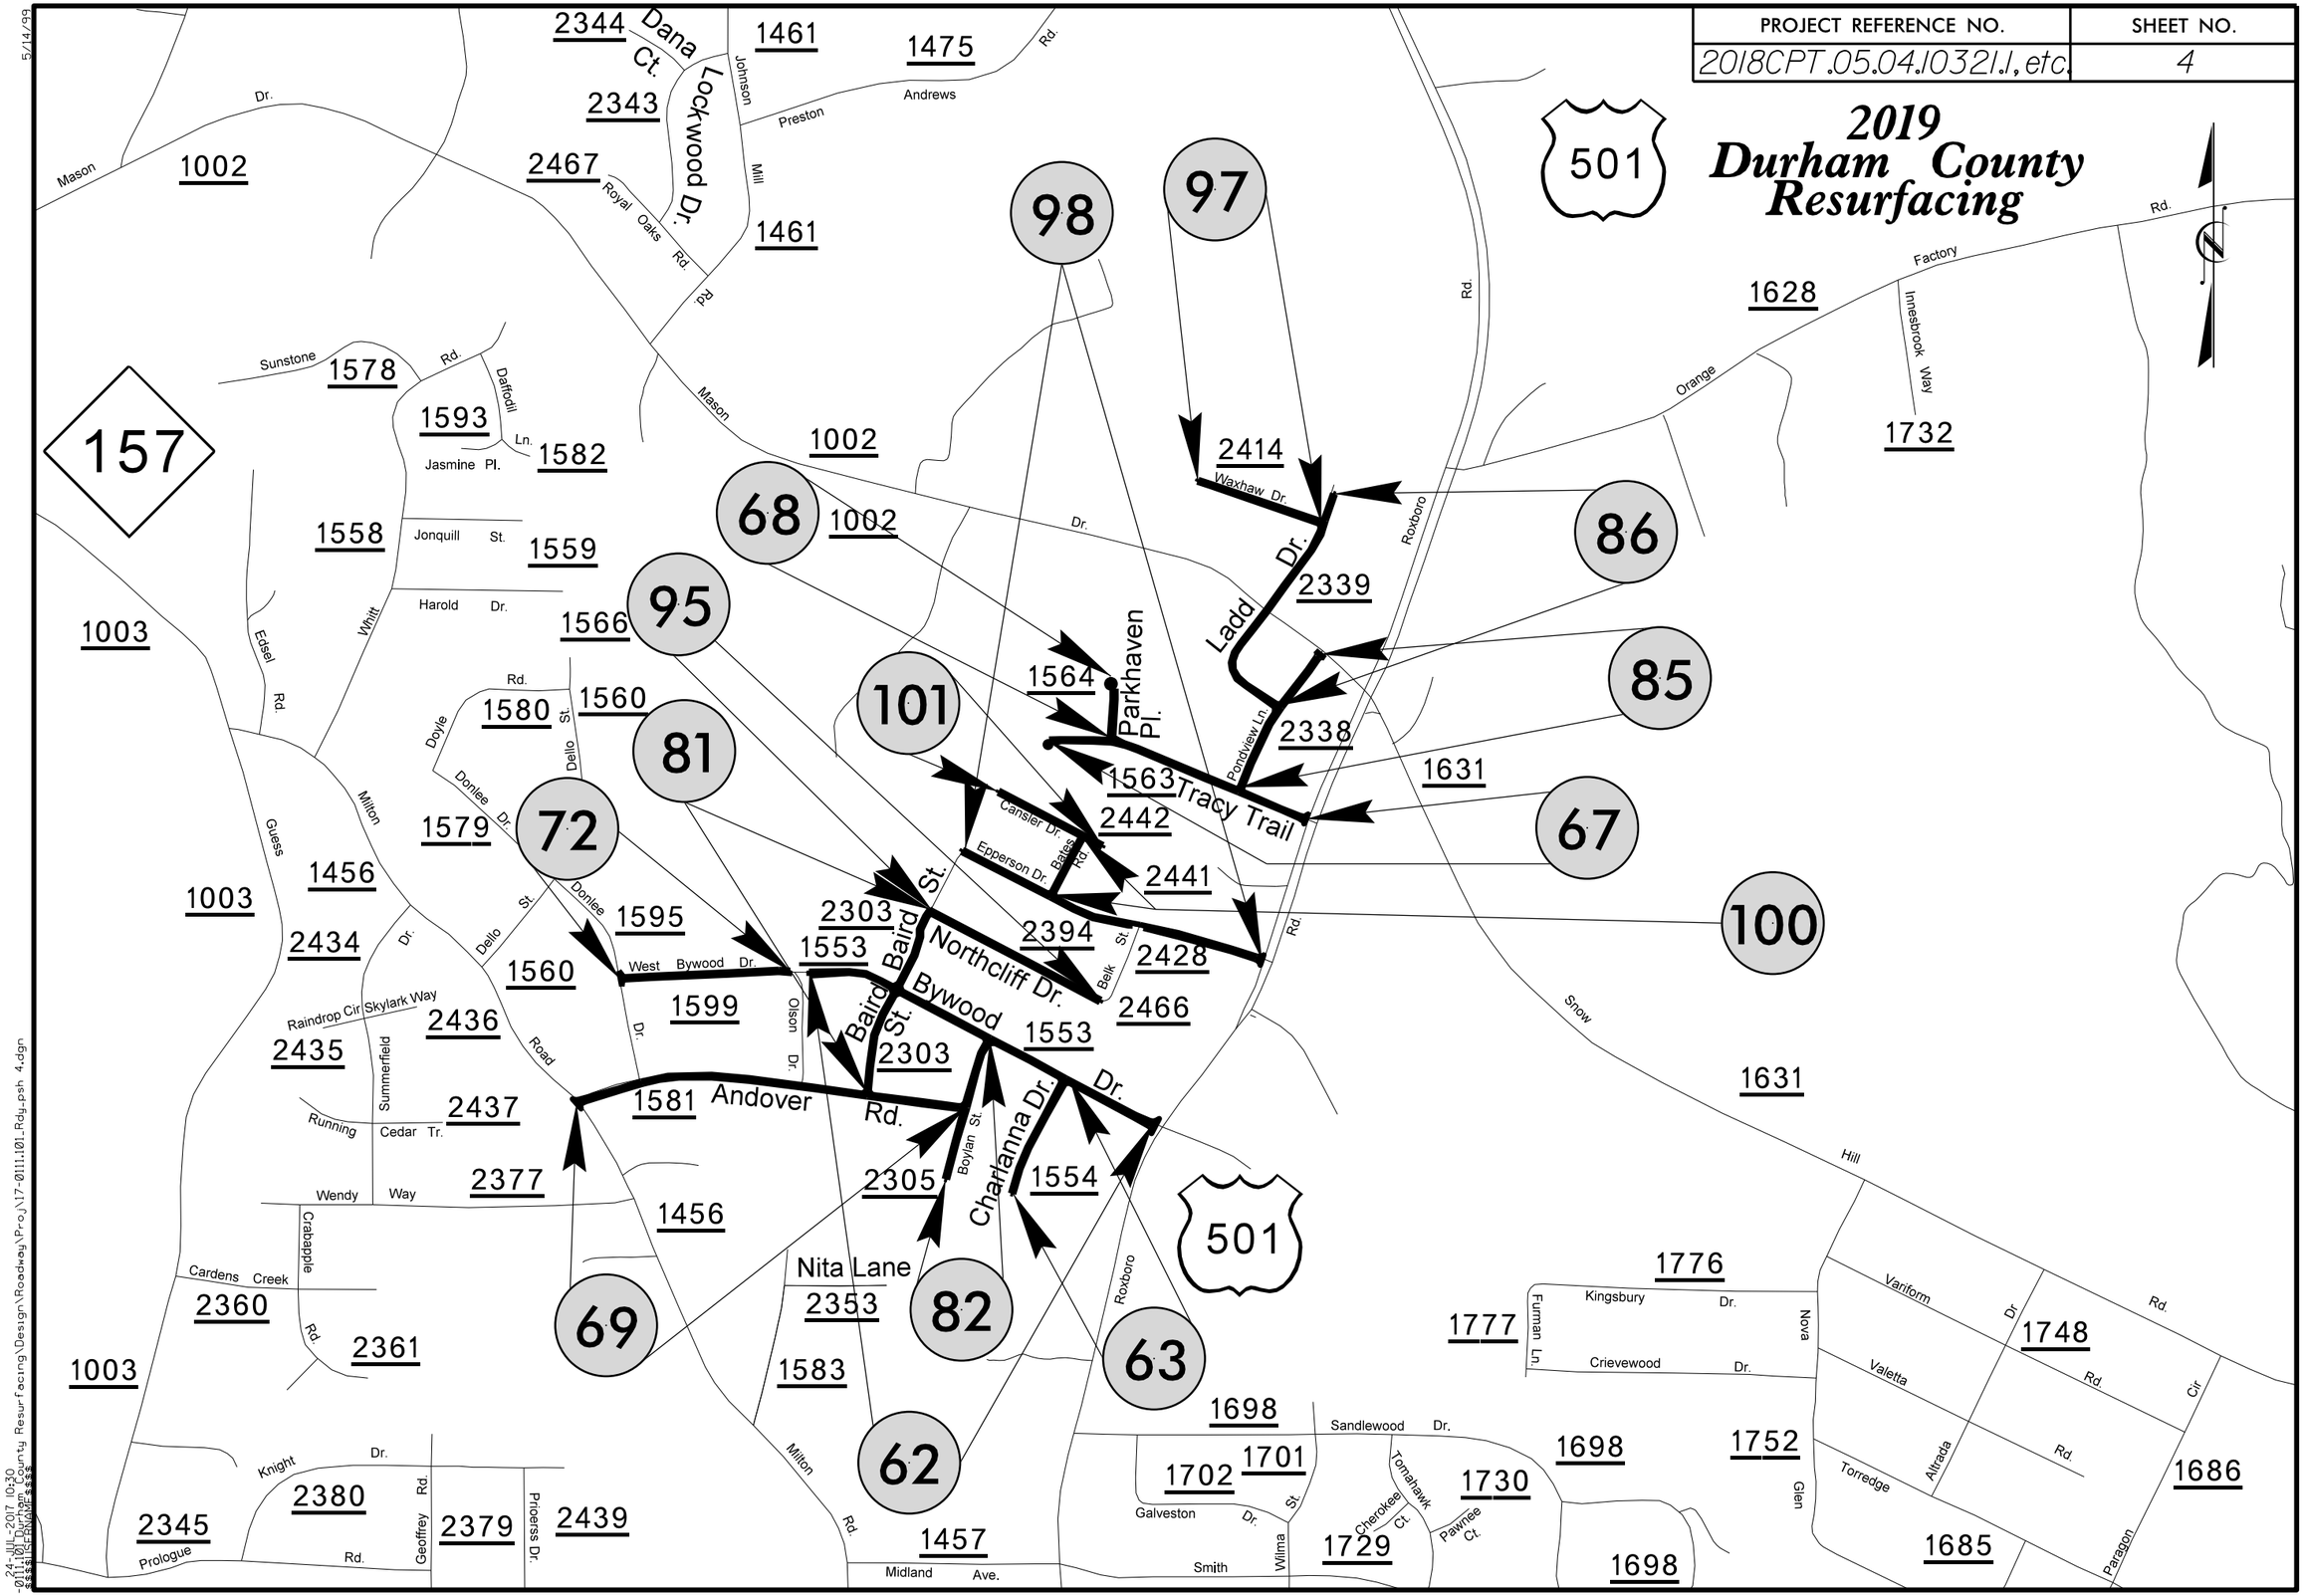

5/14/99

24-JUL-2017 10:30
-0111.101 Durham County Resurfacing\Roadway\Proj\17-0111.101_Rdy.psh 4.dgn
$$$$USERNAME$$$$