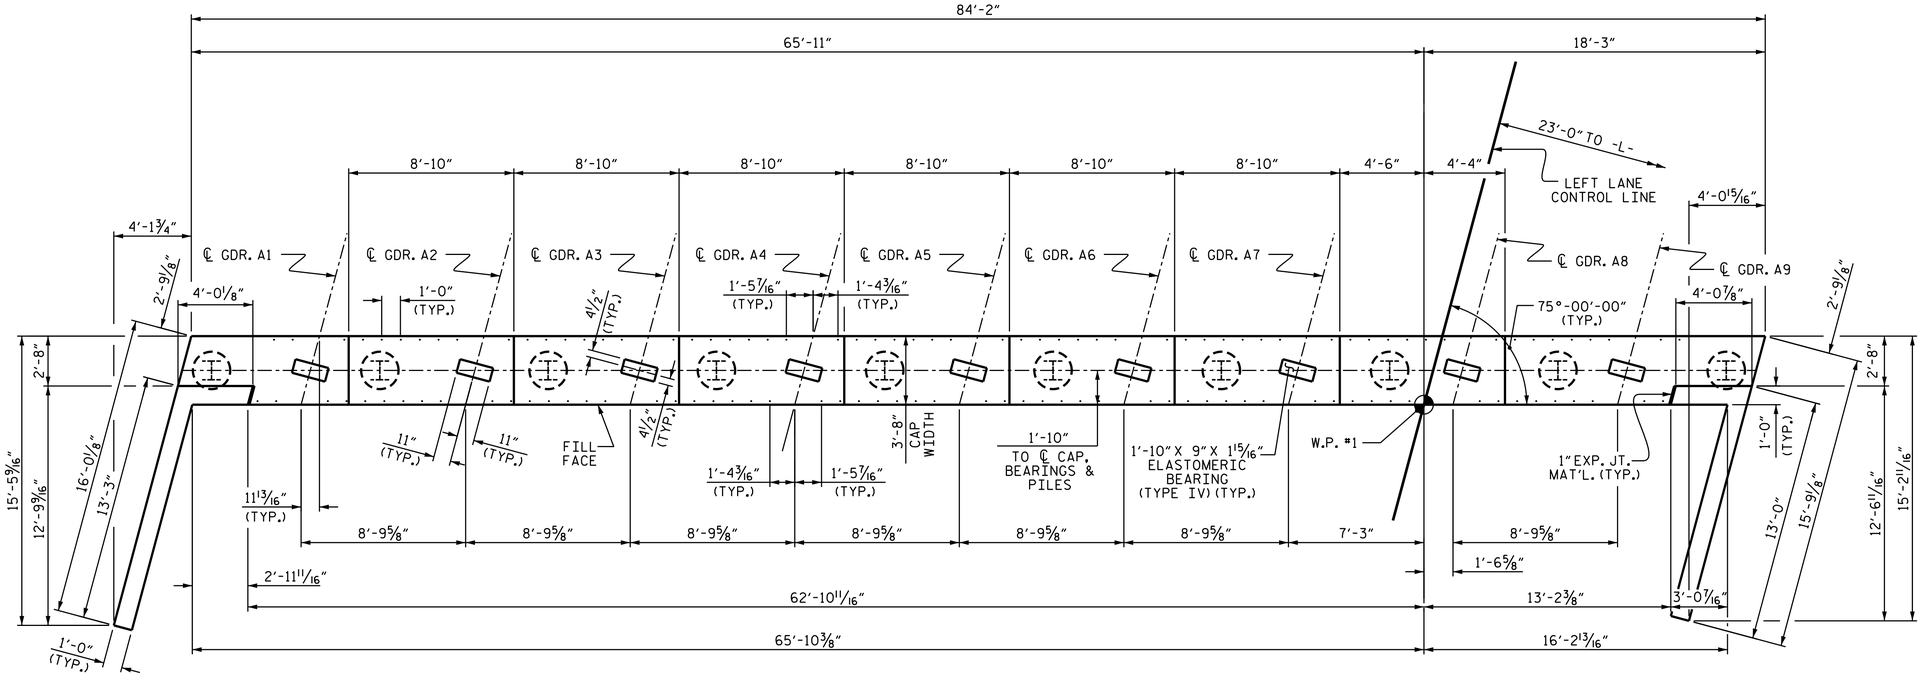

PLAN

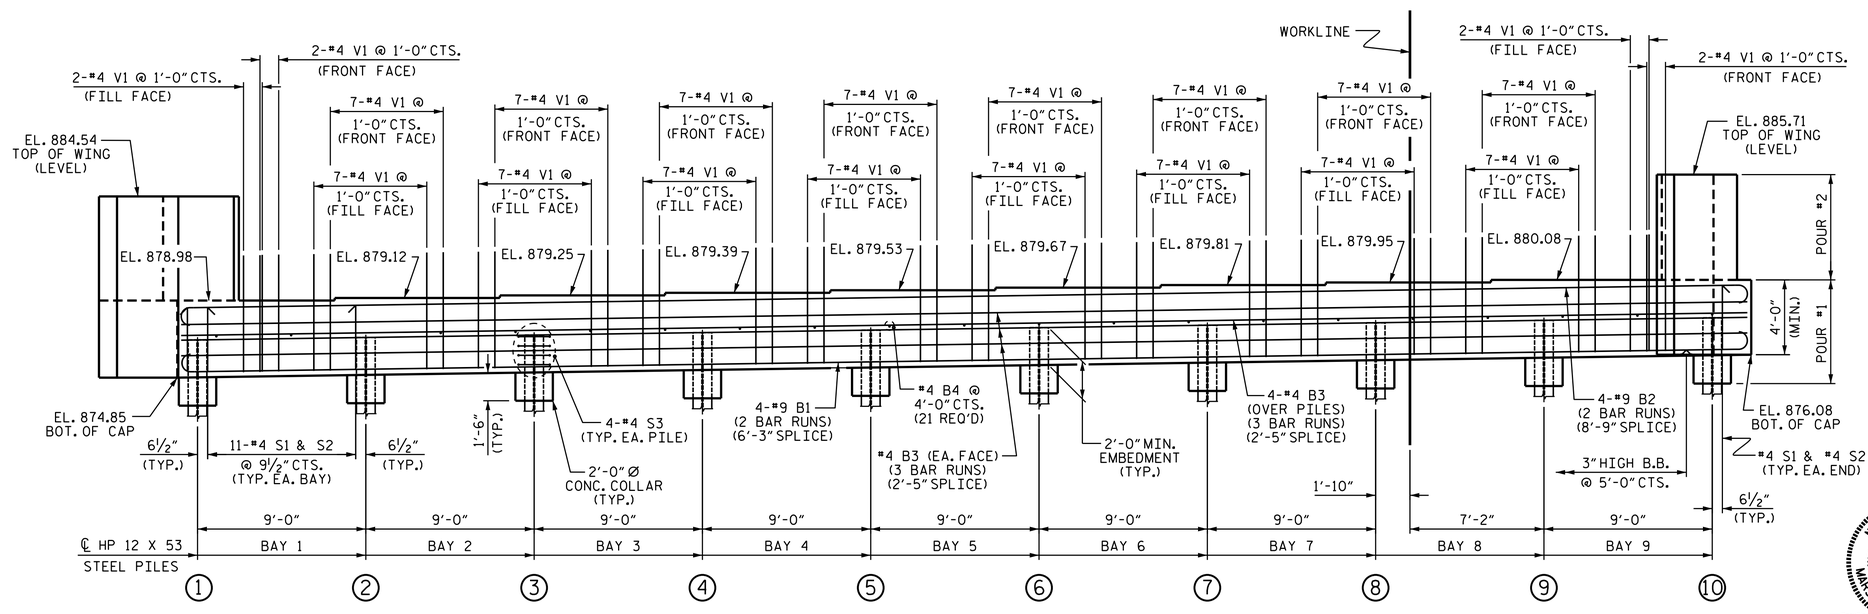

ELEVATION

NOTES

THE TOP SURFACE OF THE END BENT CAP, EXCEPT THE BEARING AREA, SHALL BE RAKED TO A DEPTH OF 1/4".

TOP OF PILE ELEVATIONS	
1	876.87
2	877.00
3	877.14
4	877.27
5	877.40
6	877.53
7	877.66
8	877.79
9	877.93
10	878.06

PROJECT NO. U-2579C

FORSYTH COUNTY

STATION: 473+70.00 -L-

SHEET 1 OF 3

STATE OF NORTH CAROLINA
DEPARTMENT OF TRANSPORTATION
RALEIGH

SUBSTRUCTURE
INTEGRAL END BENT 1
(LEFT LANE)

NORTH CAROLINA PROFESSIONAL SEAL 20125 ENGINEER MARSHALL G. CHEEK, JR.

DocuSigned by: Marshall G. Cheek, Jr. 6549D0EBAA3B405...

7/27/2017

DRAWN BY : H.A. LOCKLEAR DATE : 6/15/16
CHECKED BY : K.D. LAYNE DATE : 8/3/16
DESIGN ENGINEER OF RECORD: H.A. LOCKLEAR DATE : 8/18/16

DOCUMENT NOT CONSIDERED FINAL UNLESS ALL SIGNATURES COMPLETED

REVISIONS						SHEET NO.
NO.	BY:	DATE:	NO.	BY:	DATE:	S3-21
1			3			TOTAL SHEETS
2			4			33

26-JUL-2017 15:07
R:\Structures\FINAL PLANS\403_041_U2579C_SMU_ E_021_330702.dgn
mcheek

STR. #3