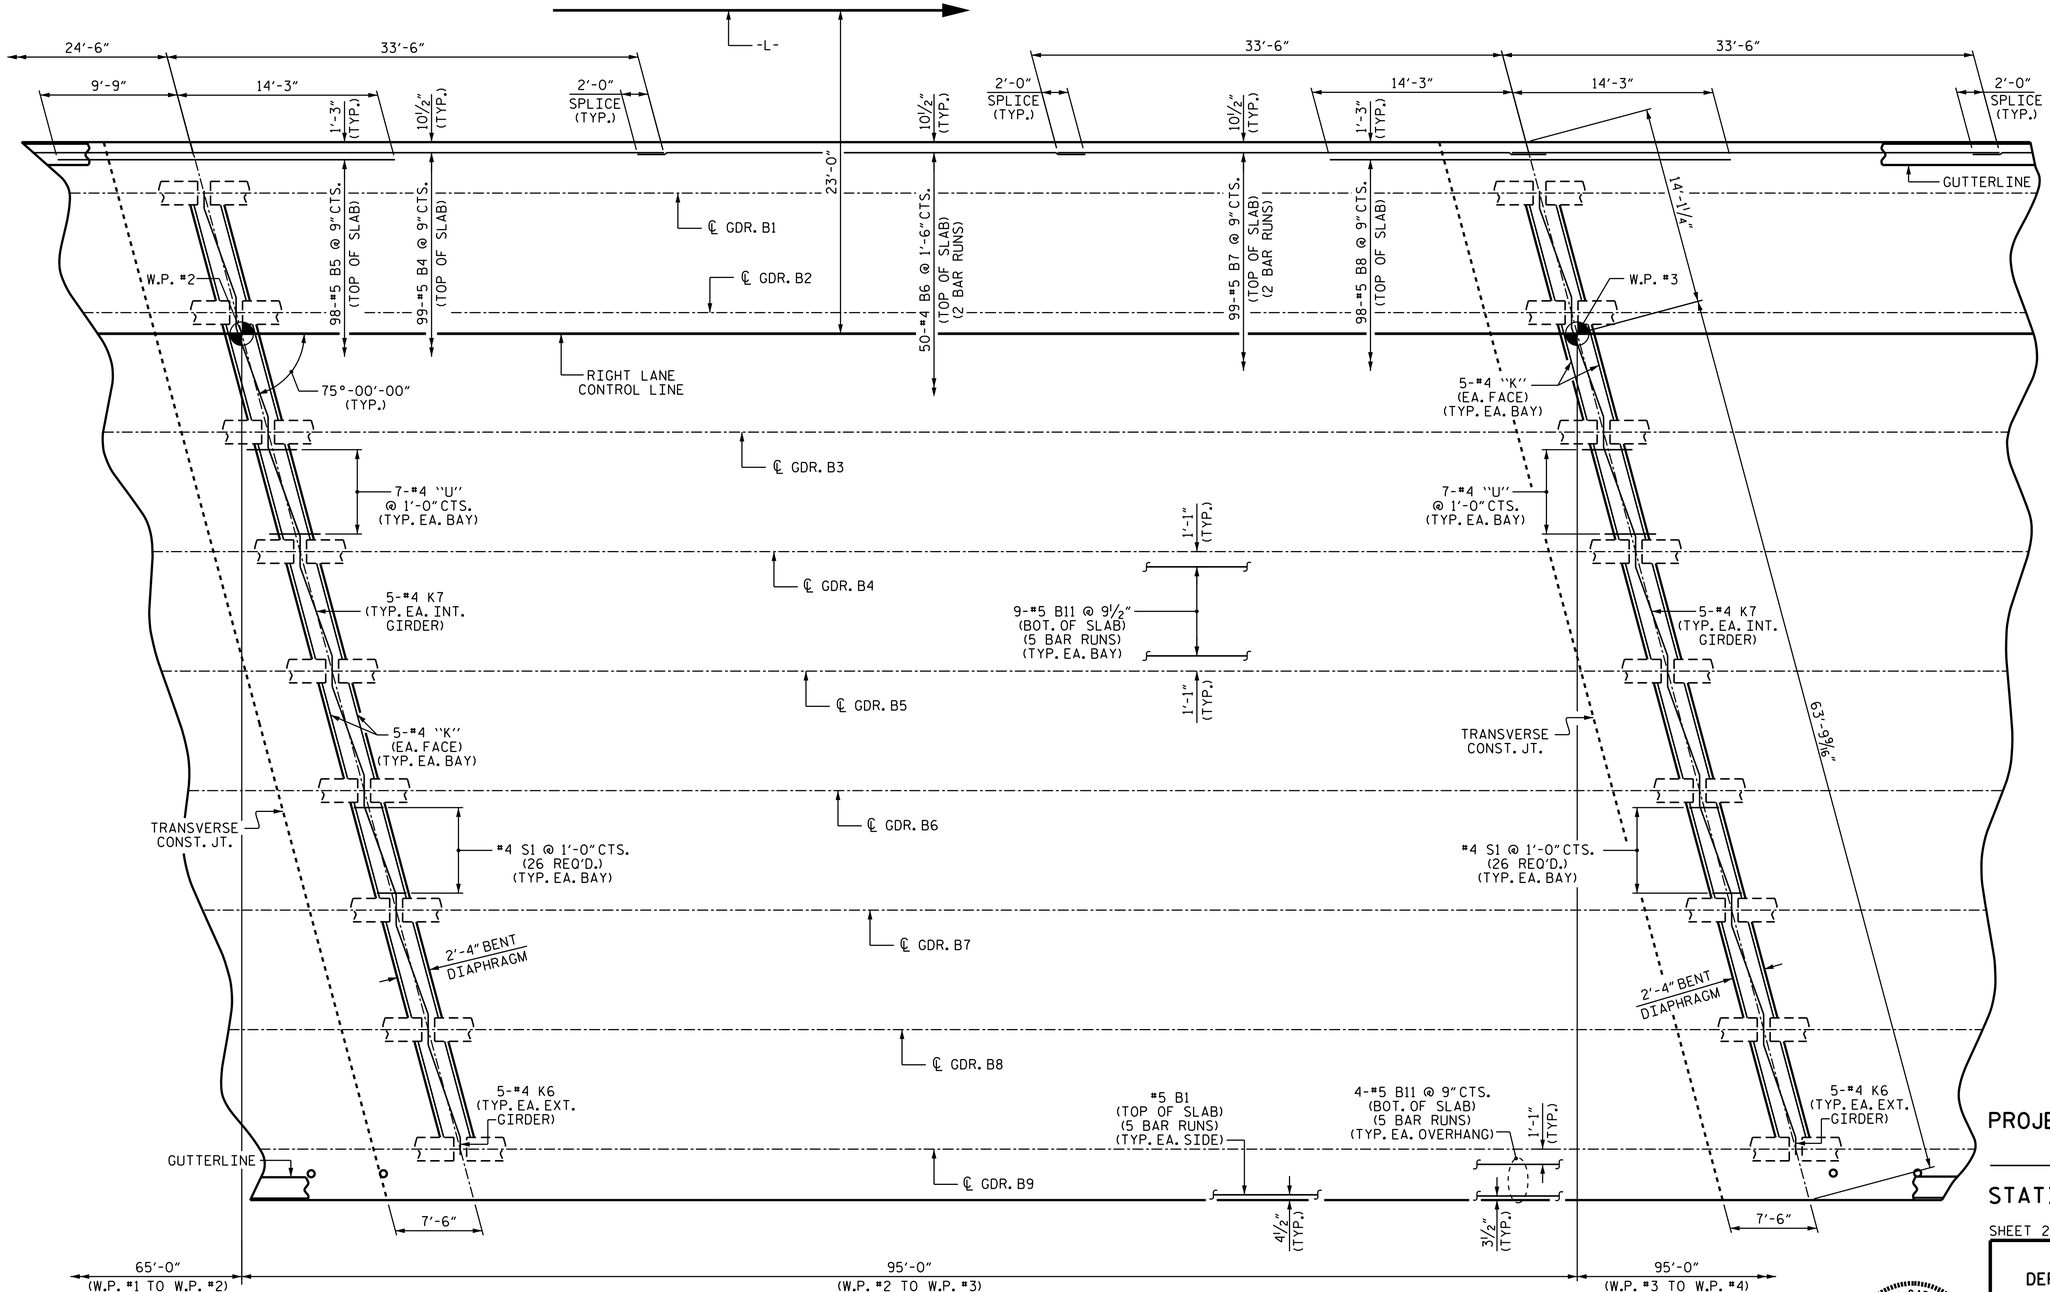

PLAN OF SPAN B

INTERMEDIATE STEEL DIAPHRAGMS NOT SHOWN FOR CLARITY. FOR DETAILS, SEE ″INTERMEDIATE STEEL DIAPHRAGMS FOR PRESTRESSED CONCRETE GIRDERS″ SHEET.

PROJECT NO. U-2579C
FORSYTH COUNTY
STATION: 473+70.00 -L-

SHEET 2 OF 3

STATE OF NORTH CAROLINA
DEPARTMENT OF TRANSPORTATION
RALEIGH

SUPERSTRUCTURE

PLAN OF SPAN B

(RIGHT LANE)

NORTH CAROLINA PROFESSIONAL SEAL 20125 ENGINEER MARSHALL G. CREEK, JR.
Marshall G. Creek, Jr.
7/27/2017

REVISIONS						SHEET NO.
NO.	BY:	DATE:	NO.	BY:	DATE:	S4-8
1			3			TOTAL SHEETS
2			4			33

DRAWN BY : J. K. BOWLES DATE : 4/7/16
CHECKED BY : K. D. LAYNE DATE : 6/15/16
DESIGN ENGINEER OF RECORD: H. A. LOCKLEAR DATE : 6/2017

DOCUMENT NOT CONSIDERED FINAL UNLESS ALL SIGNATURES COMPLETED

26-JUL-2017 15:08
R:\Structures\FINAL PLANS\404_015_U2579C_SMU_S2_008_330703.dgn
mcheek

STR. #4