DocuSign Envelope ID: 1ACE3258-B4E6-41D5-8054-E6A64965A6D0

TEMPORARY PAVEMENT DETAIL

STV 100 Years
STV Engineers, Inc.
900 West Trade St., Suite 715
Charlotte, NC 28202
NC License Number F-0991

PROJECT REFERENCE NO.	SHEET NO.
U-4751	2B-12
R/W SHEET NO.	

ROADWAY DESIGN ENGINEER

NORTH CAROLINA PROFESSIONAL SEAL 043891 ENGINEER SEAN C. STEPHENS
8/11/2017

DOCUMENT NOT CONSIDERED FINAL UNLESS ALL SIGNATURES COMPLETED

GRAPHIC SCALE
20 10 0 20 40
PLANS

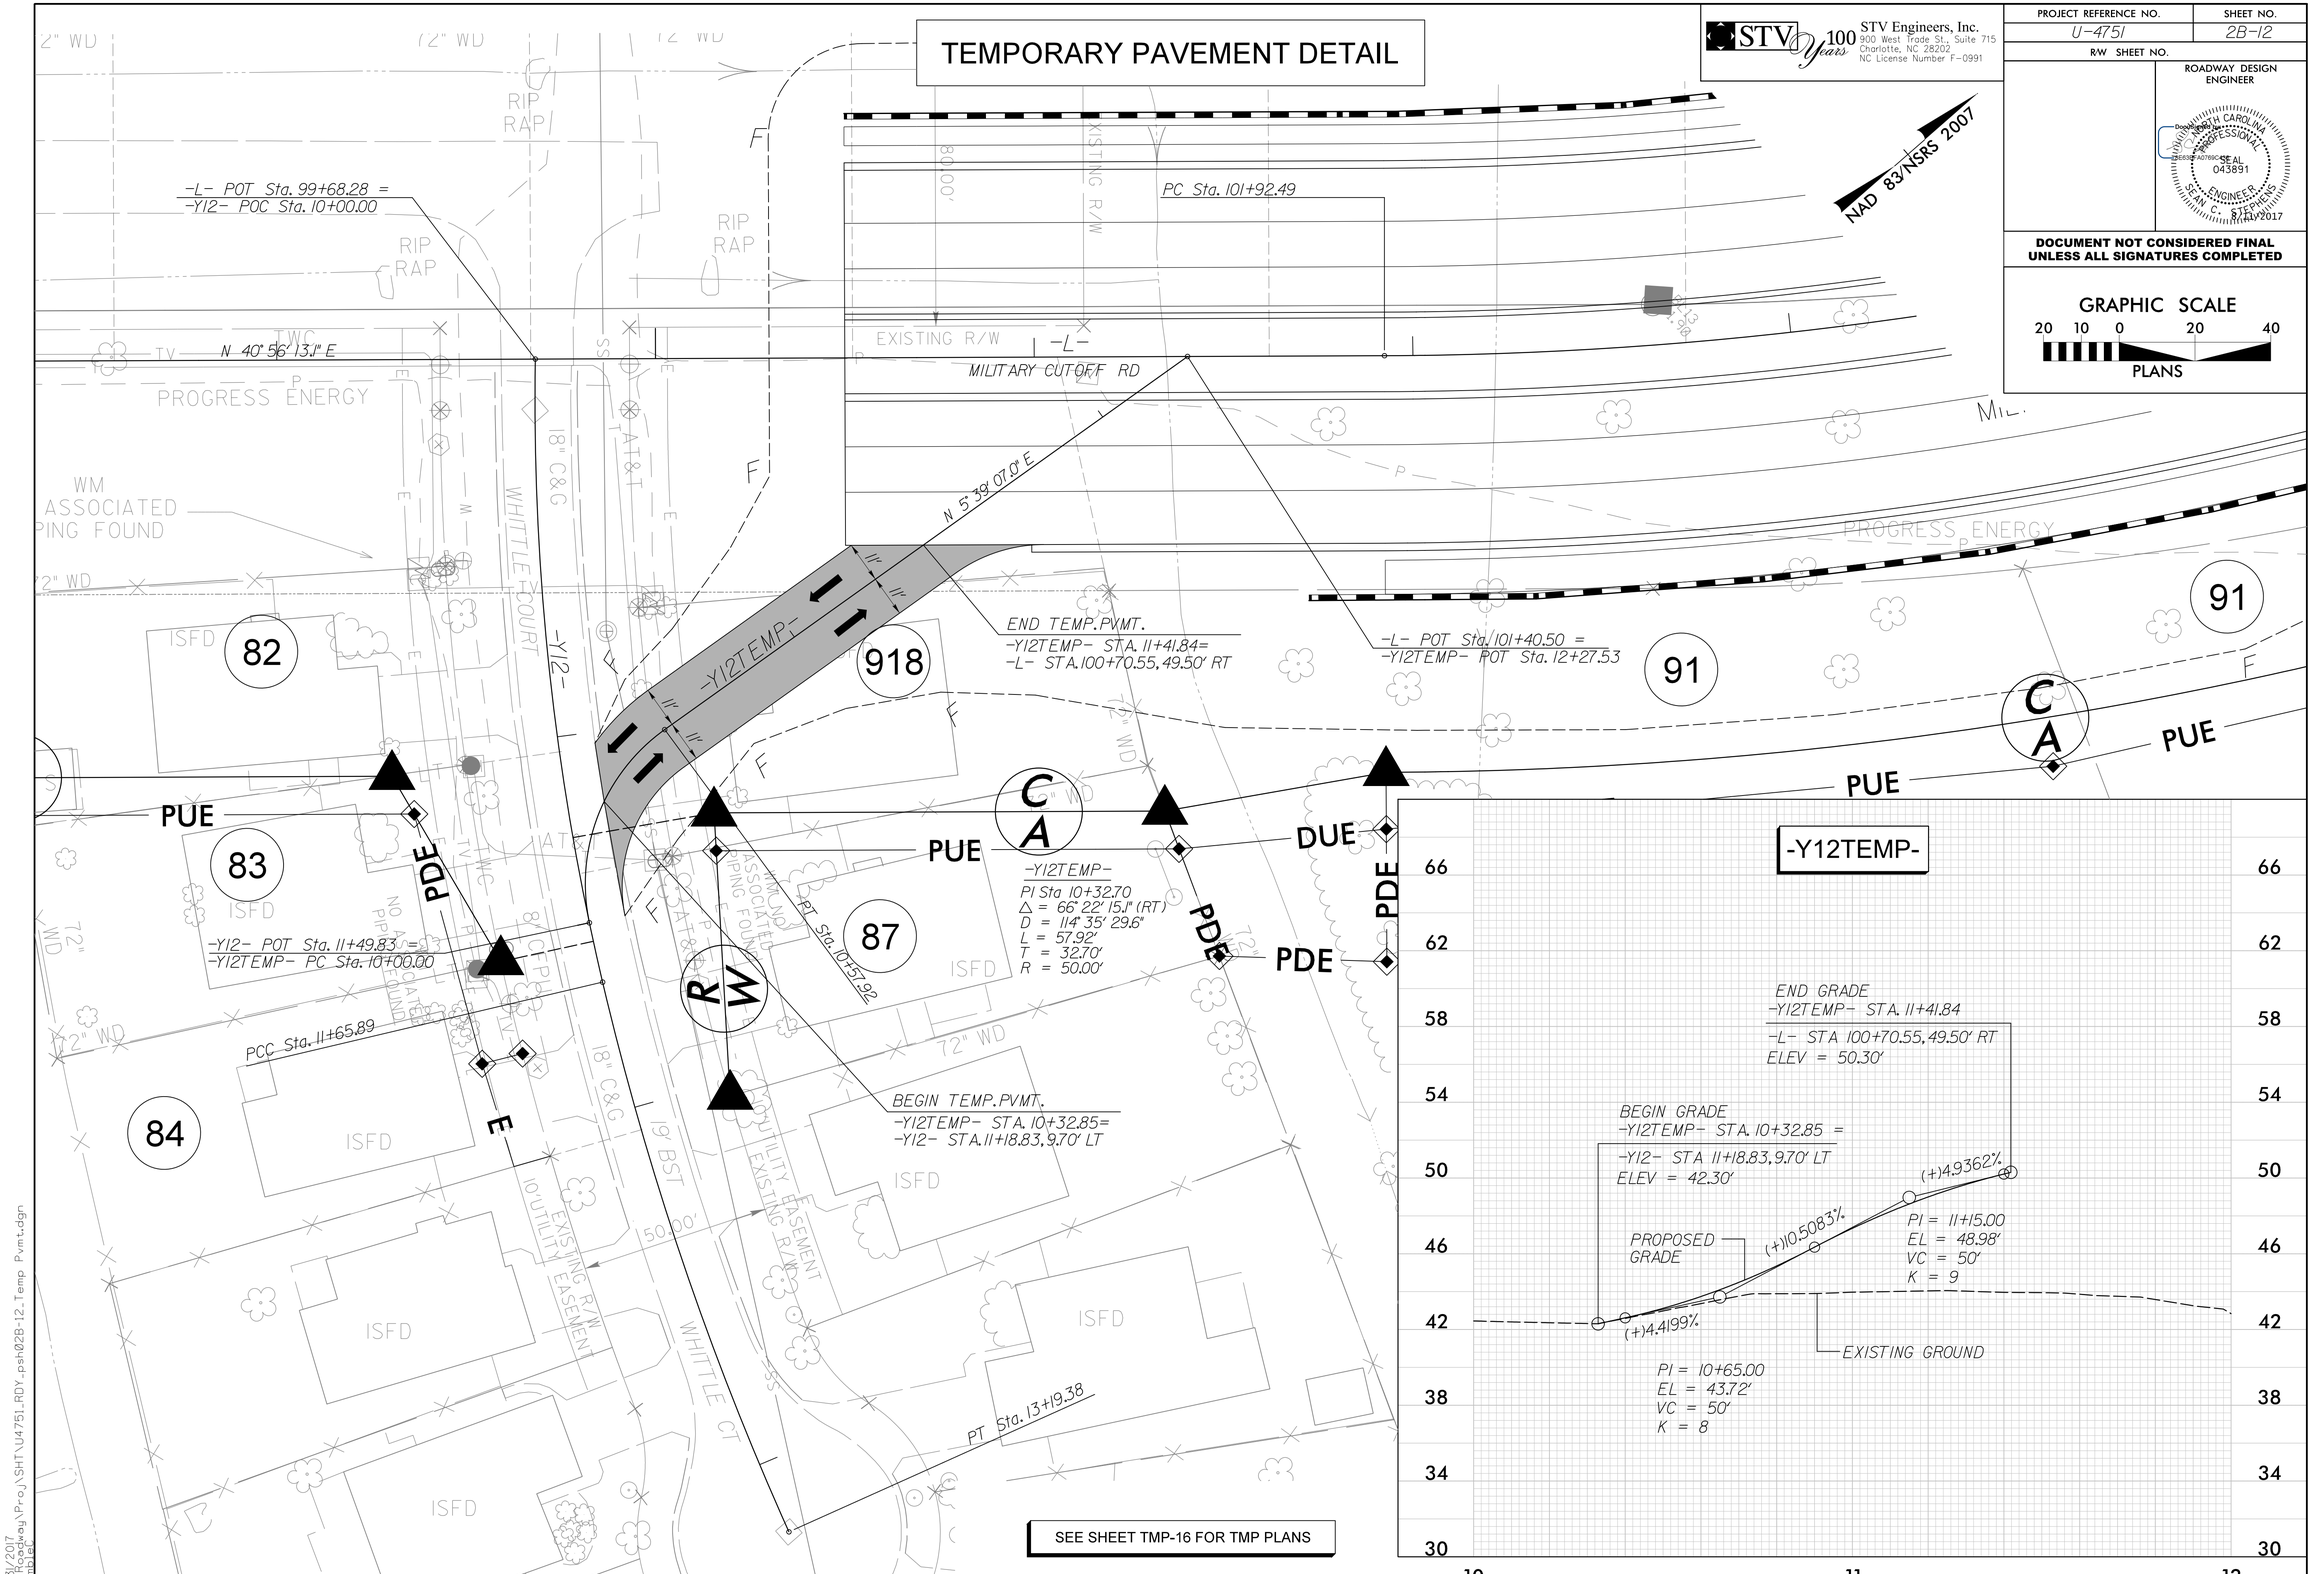

7/31/2017
R:\Roadway\Proj\SHT\U4751_RDY_psh02B-12_Temp Pvmt.dgn
CambleC