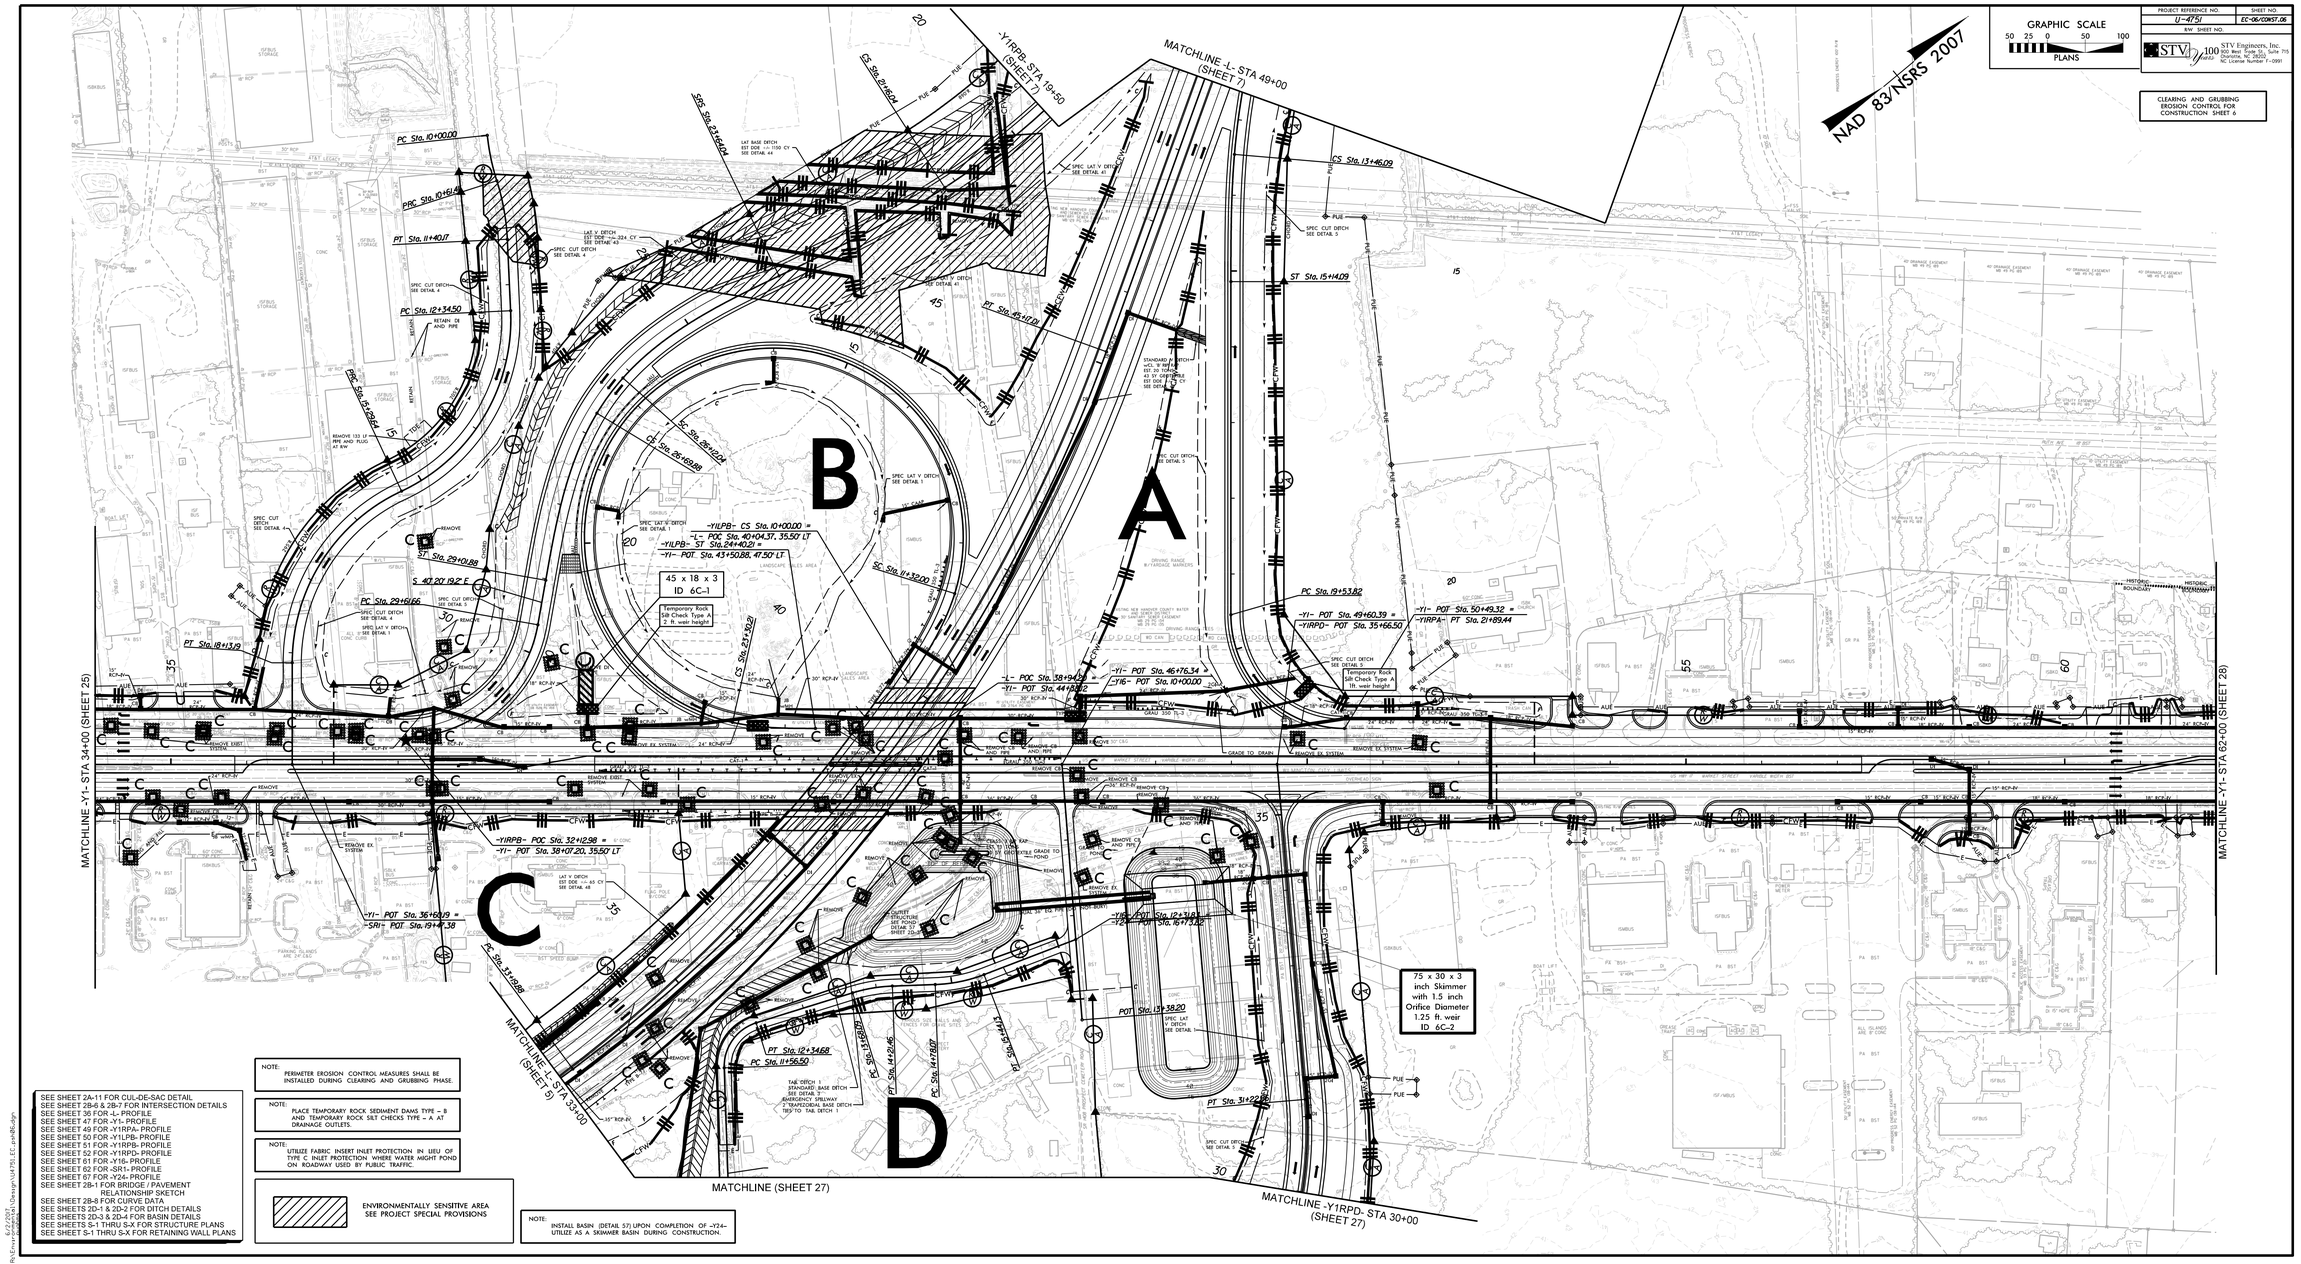

PROJECT REFERENCE NO.	SHEET NO.
U-4754	EC-06-0097.06
R/W SHEET NO.	

STV 100 YEARS
STV Engineers, Inc.
500 West Trade St. Suite 715
Charlotte, NC 28202
NC License Number F-0991

CLEARING AND GRUBBING
EROSION CONTROL FOR
CONSTRUCTION SHEET 6

SEE SHEET 2A-11 FOR CUL-DE-SAC DETAIL
SEE SHEET 2B-6 & 2B-7 FOR INTERSECTION DETAILS
SEE SHEET 36 FOR -L- PROFILE
SEE SHEET 47 FOR -Y1- PROFILE
SEE SHEET 49 FOR -Y1RPA- PROFILE
SEE SHEET 50 FOR -Y1LPB- PROFILE
SEE SHEET 51 FOR -Y1RPB- PROFILE
SEE SHEET 52 FOR -Y1RPD- PROFILE
SEE SHEET 61 FOR -Y16- PROFILE
SEE SHEET 62 FOR -SR1- PROFILE
SEE SHEET 67 FOR -Y24- PROFILE
SEE SHEET 2B-1 FOR BRIDGE / PAVEMENT RELATIONSHIP SKETCH
SEE SHEET 2B-8 FOR CURVE DATA
SEE SHEETS 2D-1 & 2D-2 FOR DITCH DETAILS
SEE SHEETS 2D-3 & 2D-4 FOR BASIN DETAILS
SEE SHEETS S-1 THRU S-X FOR STRUCTURE PLANS
SEE SHEET S-1 THRU S-X FOR RETAINING WALL PLANS

NOTE:
PERIMETER EROSION CONTROL MEASURES SHALL BE INSTALLED DURING CLEARING AND GRUBBING PHASE.

NOTE:
PLACE TEMPORARY ROCK SEDIMENT DAMS TYPE – B AND TEMPORARY ROCK SILT CHECKS TYPE – A AT DRAINAGE OUTLETS.

NOTE:
UTILIZE FABRIC INSERT INLET PROTECTION IN LIEU OF TYPE C INLET PROTECTION WHERE WATER MIGHT POND ON ROADWAY USED BY PUBLIC TRAFFIC.

ENVIRONMENTALLY SENSITIVE AREA
SEE PROJECT SPECIAL PROVISIONS

NOTE:
INSTALL BASIN (DETAIL 57) UPON COMPLETION OF -Y24- UTILIZE AS A SKIMMER BASIN DURING CONSTRUCTION.

6/2/2021
R:\Environmental\Groups\U4754\EC_and%Design