DocuSign Envelope ID: AB4DC3F2-BB6C-400F-B499-EAB84E30F879

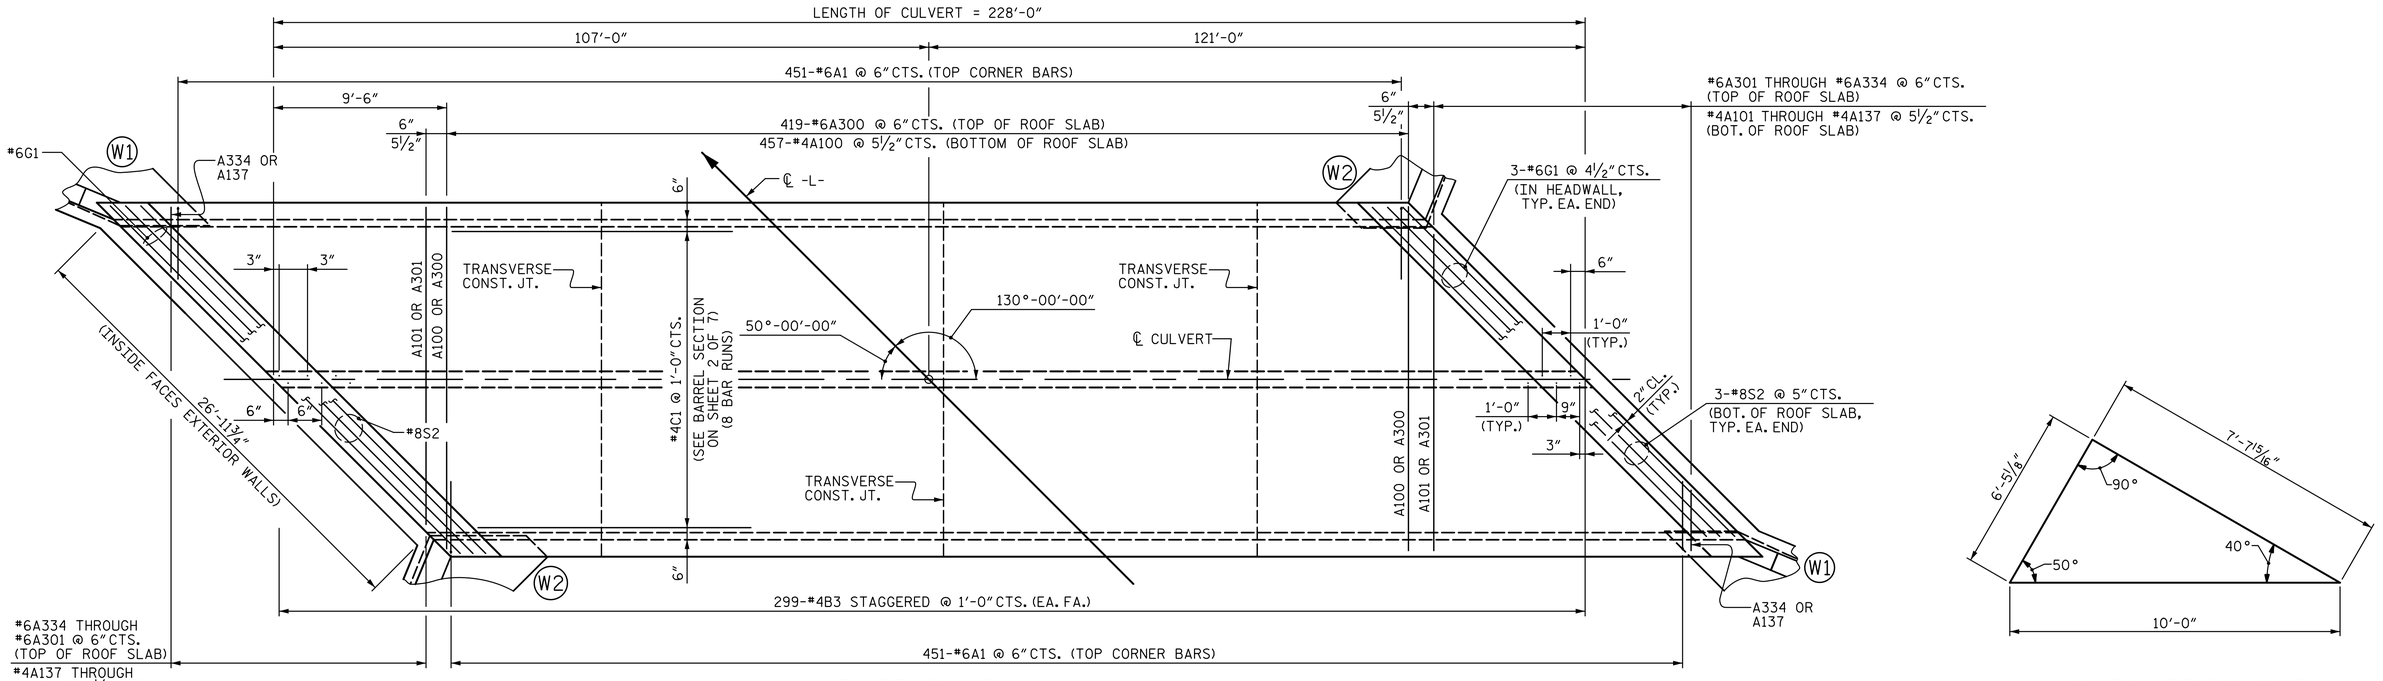

ROOF SLAB

(SEE FLOOR PLAN FOR B1 & B2 IN EXTERIOR WALLS)

SKEW TRIANGLE

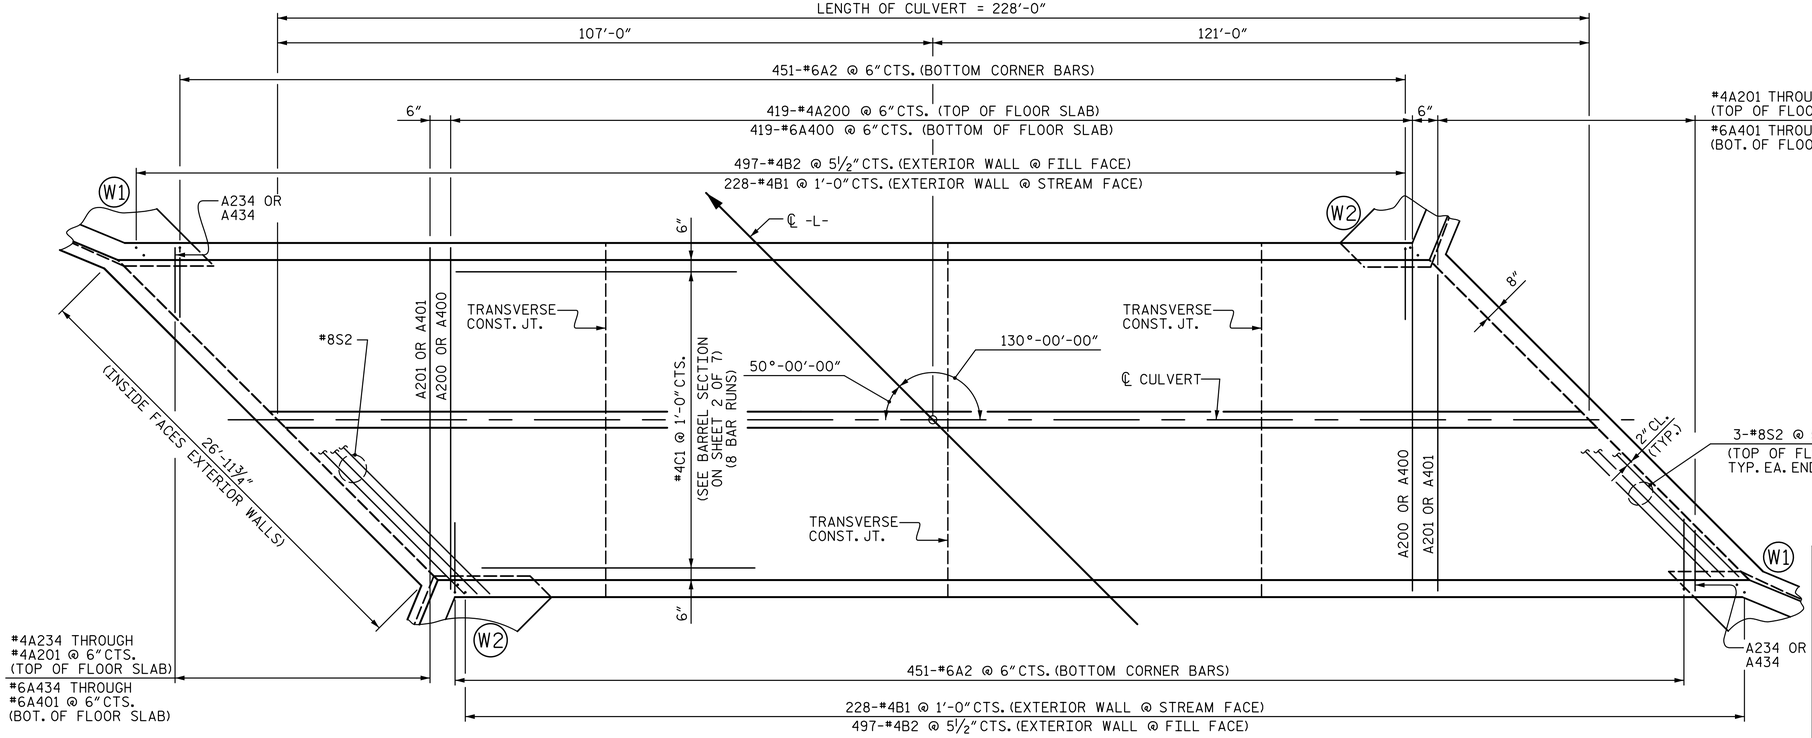

FLOOR SLAB

(SEE ROOF PLAN FOR B3 BARS IN INTERIOR WALL)
(SILLS NOT SHOWN, SEE SHEET 5 OF 7)

PROJECT NO. U-4751
NEW HANOVER COUNTY
STATION: 151+41.00 -L-
SHEET 4 OF 7

DRAWN BY : BMC DATE : 5-17
CHECKED BY : MLO DATE : 5-17
DESIGN ENGINEER OF RECORD: B. CURRY DATE : 5-17

DOCUMENT NOT CONSIDERED FINAL UNLESS ALL SIGNATURES COMPLETED

NORTH CAROLINA PROFESSIONAL SEAL 036940 ENGINEER BRIAN M. CURRY
7/12/2017

STV 100 Years
STV ENGINEERS, INC.
900 West Trade St., Suite 715
Charlotte, NC 28202
NC License Number F-0991

STATE OF NORTH CAROLINA
DEPARTMENT OF TRANSPORTATION
RALEIGH

DOUBLE 10'-0" X 10'-0" CONCRETE BOX CULVERT 130°-00'-00" SKEW

REVISIONS						SHEET NO.
NO.	BY:	DATE:	NO.	BY:	DATE:	C3-4
1			3			TOTAL SHEETS
2			4			7

I:\Projects\4018617.4018617_0001\50_Deliverables & Submittals\U-4751\Structures\Culverts\CU #3\410_007_U4751_SMU_CU_004_640003.dgn
7/11/2017 3:30:19 PM
bcurry