5/14/99

DOCUMENT NOT CONSIDERED FINAL UNTIL ALL SIGNATURES ARE COMPLETED

PROJECT REFERENCE NO.	SHEET NO.
U-5935	UC-9
DESIGNED BY:	
DRAWN BY:	
CHECKED BY:	
APPROVED BY:	
REVISED:	
NORTH CAROLINA DEPARTMENT OF TRANSPORTATION	
UTILITIES ENGINEERING SEC. PHONE:(919)707-6690 FAX:(919)250-4151	UTILITY CONSTRUCTION PLANS ONLY

NORTH CAROLINA PROFESSIONAL SEAL 034367 ENGINEER TODD A. BLACKNER
DocuSigned by: 108701E6F9435... 8/4/2017

UTILITY CONSTRUCTION

Michael Baker Engineering, Inc.
Michael Baker INTERNATIONAL
8000 Regency Pkwy
Suite 600
Cary, NC 27518
NC License: F-1084

THE ESTIMATED QUANTITY OF DUCTILE IRON WATER PIPE FITTINGS ON THIS PLAN SHEET IS 916 POUNDS. THE ACTUAL QUANTITY AND TYPE OF FITTINGS WILL VARY BASED ON THE ACTUAL FIELD CONDITIONS.

THE ESTIMATED QUANTITY OF RESTRAINED JOINT WATER PIPE FOR THIS PLAN SHEET IS:
6" – 252 LF
12" – 827 LF
THE ACTUAL QUANTITY WILL VARY BASED ON FIELD CONDITIONS. SEE SHEET UC-3E FOR LENGTHS FOR FITTINGS.

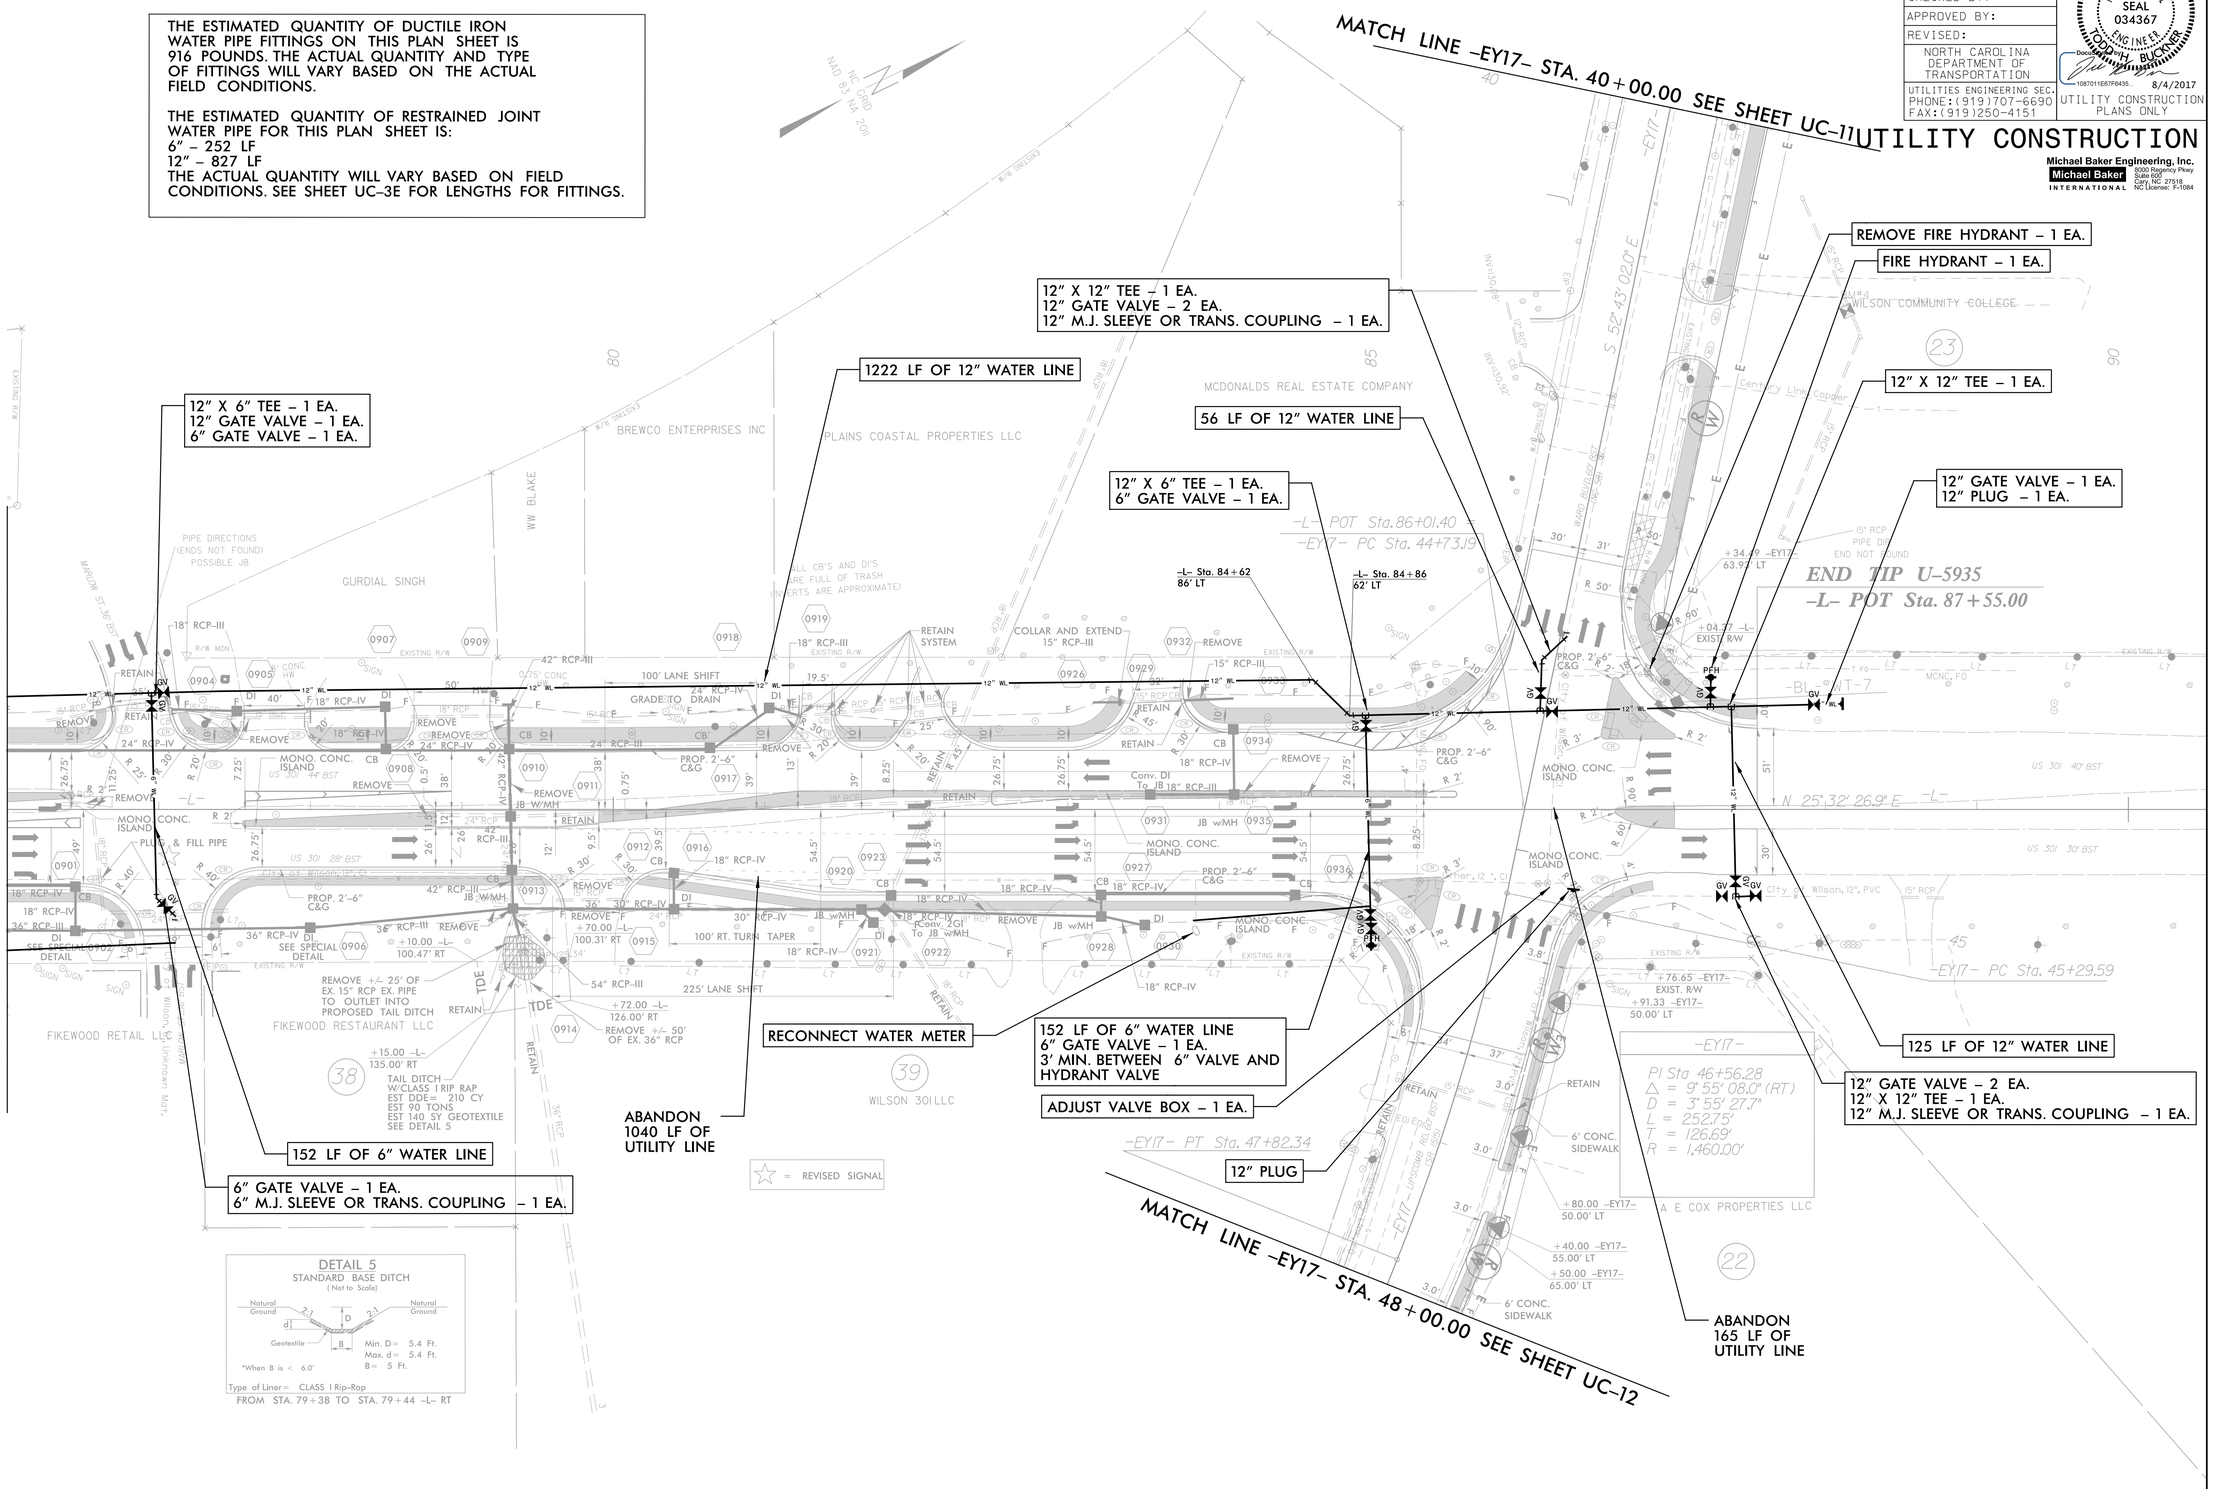

8/4/2017 1:05:56 PM
USER: Loubouscier