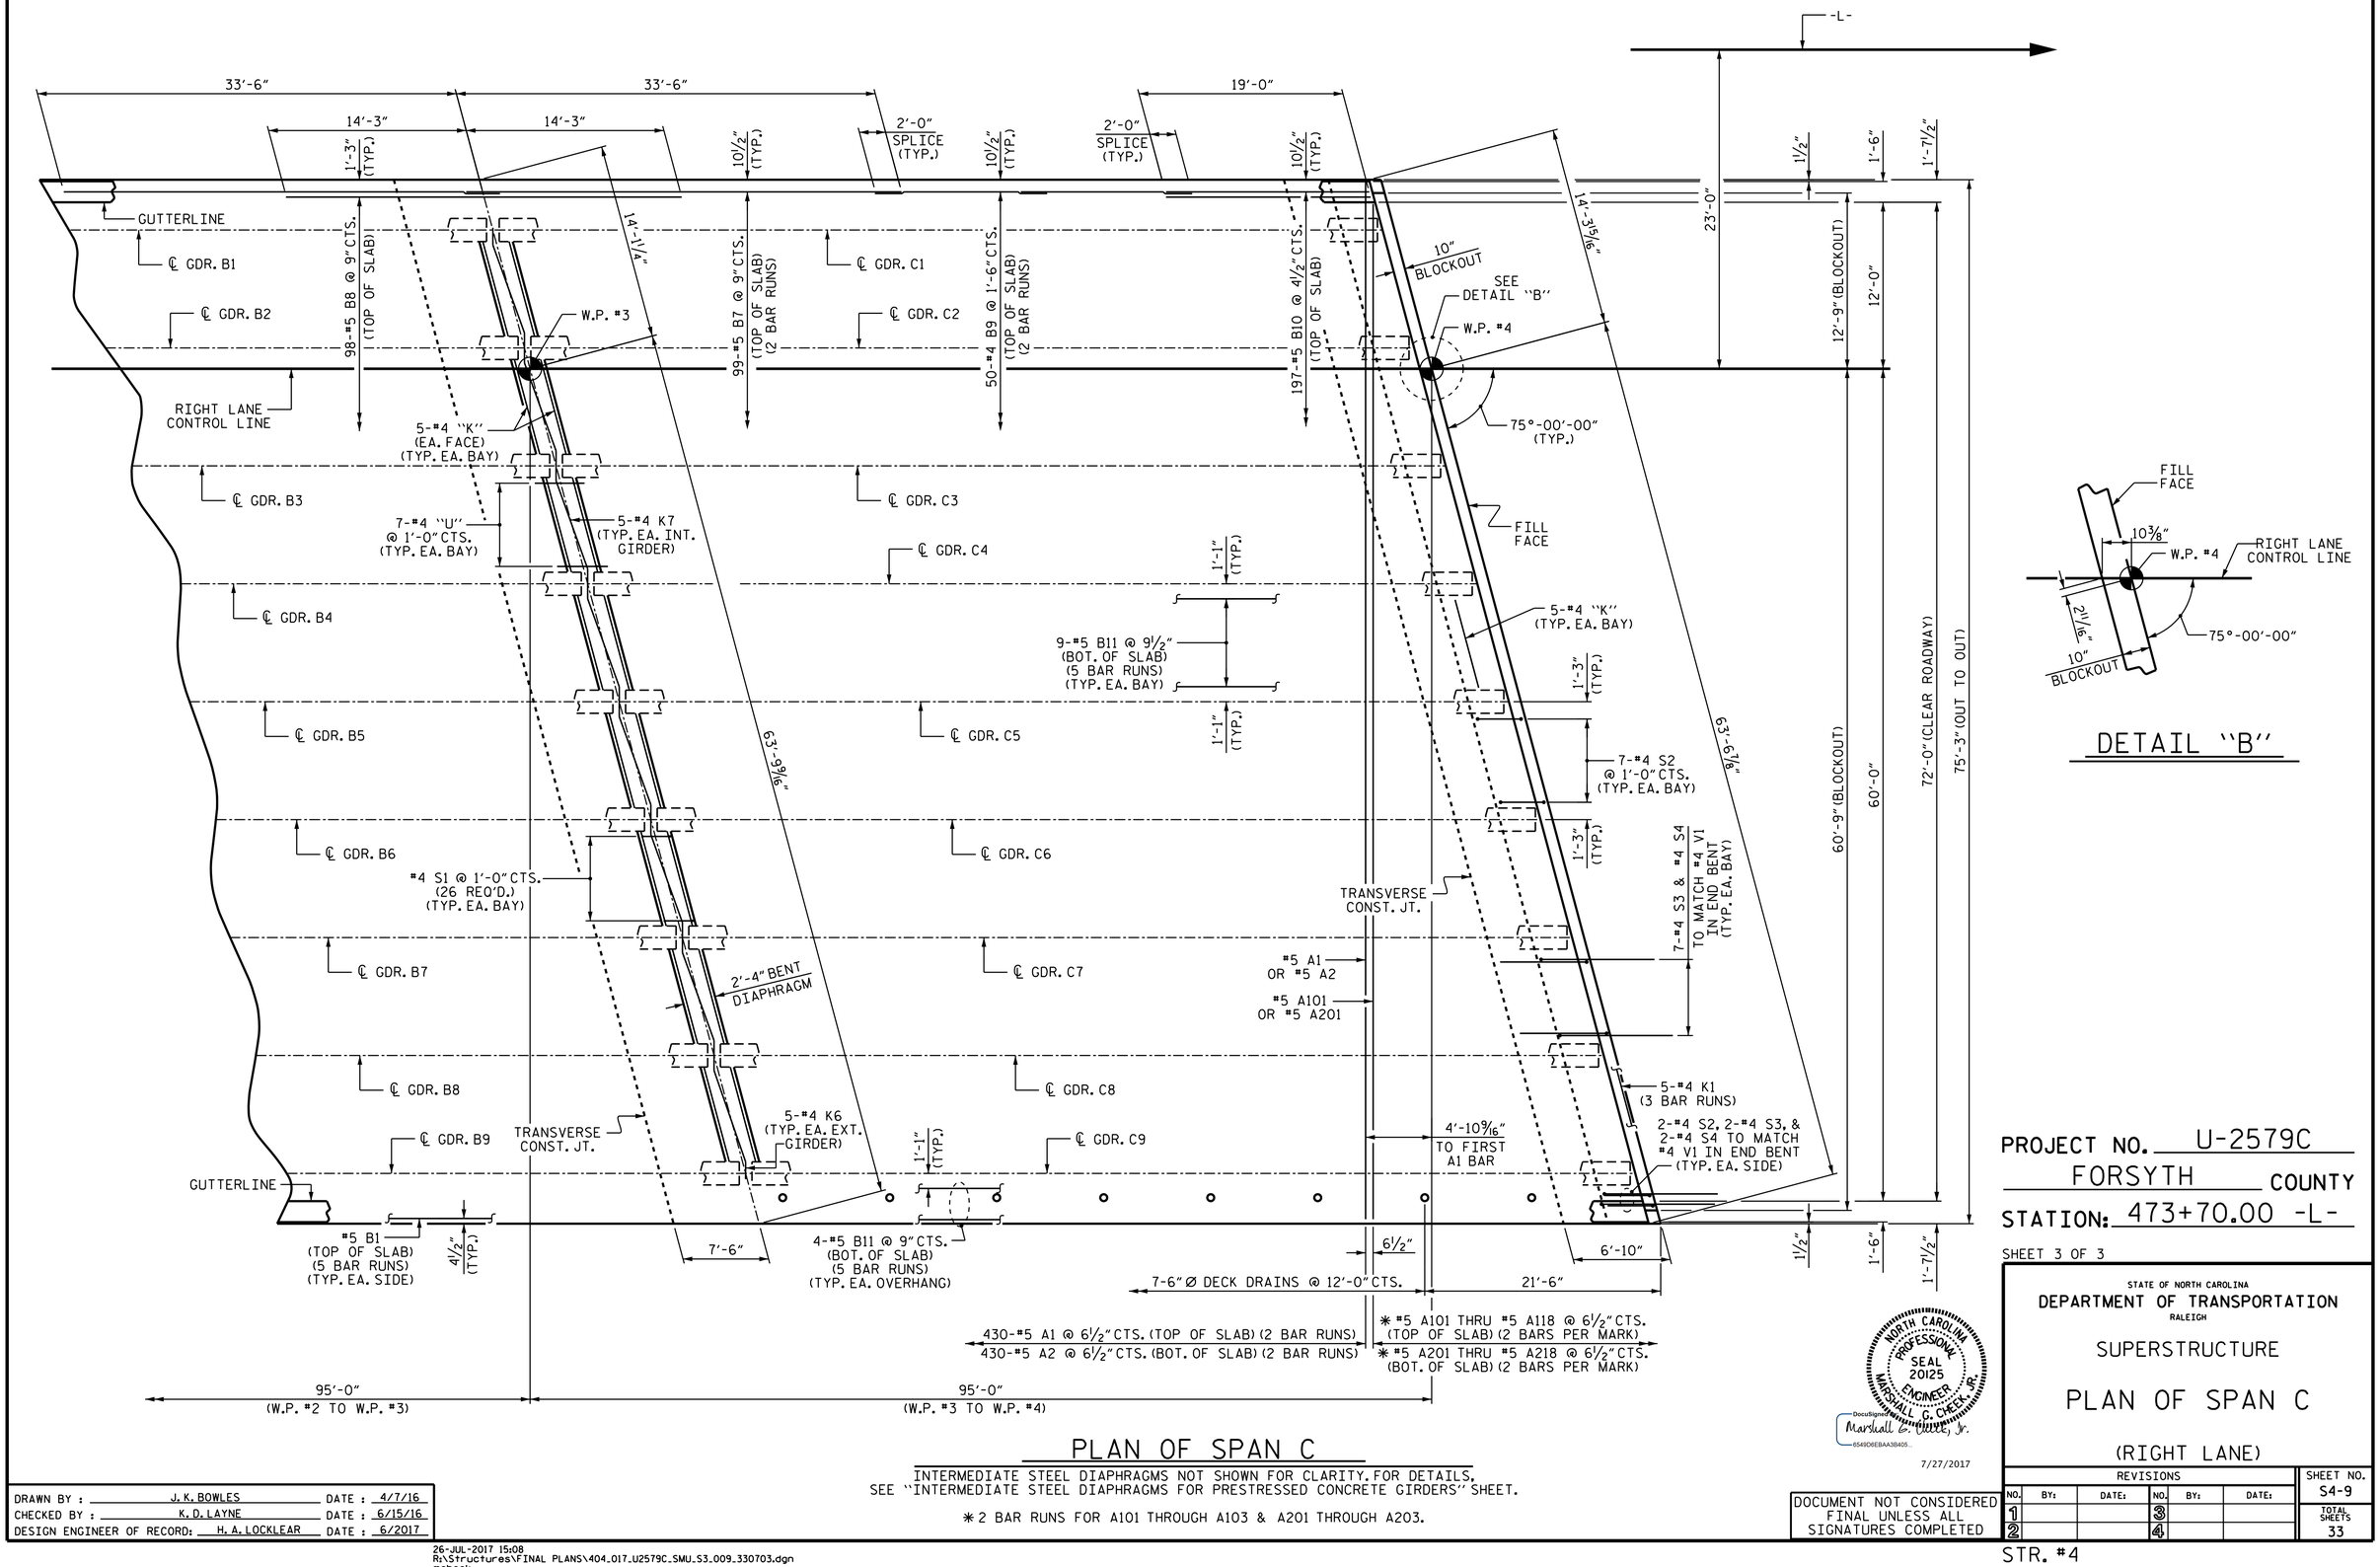

DETAIL "B"

PLAN OF SPAN C

INTERMEDIATE STEEL DIAPHRAGMS NOT SHOWN FOR CLARITY. FOR DETAILS, SEE "INTERMEDIATE STEEL DIAPHRAGMS FOR PRESTRESSED CONCRETE GIRDERS" SHEET.

* 2 BAR RUNS FOR A101 THROUGH A103 & A201 THROUGH A203.

PROJECT NO. U-2579C

FORSYTH COUNTY

STATION: 473+70.00 -L-

SHEET 3 OF 3

STATE OF NORTH CAROLINA
DEPARTMENT OF TRANSPORTATION
RALEIGH

SUPERSTRUCTURE

PLAN OF SPAN C

(RIGHT LANE)

NORTH CAROLINA PROFESSIONAL SEAL 20125 ENGINEER MARSHALL G. CHEEK, JR.

DocuSigned by: Marshall G. Cheek, Jr. 8549D6EBAA3B405...

7/27/2017

REVISIONS						SHEET NO.
NO.	BY:	DATE:	NO.	BY:	DATE:	S4-9
1			3			TOTAL SHEETS
2			4			33

DOCUMENT NOT CONSIDERED FINAL UNLESS ALL SIGNATURES COMPLETED

DRAWN BY : J. K. BOWLES DATE : 4/7/16
CHECKED BY : K. D. LAYNE DATE : 6/15/16
DESIGN ENGINEER OF RECORD: H. A. LOCKLEAR DATE : 6/2017

26-JUL-2017 15:08
R:\Structures\FINAL PLANS\404_017_U2579C_SMU_S3_009_330703.dgn
mcheek

STR. #4