DocuSign Envelope ID: E17EC747-684A-43DB-AF2C-A80A169C5C59

TIP NO.	SHEET NO.
I-5781	PMP-2

APPROVED: DocuSigned by: Joseph B. Kopeskie 9CDEEAEE0B0A4E7... DATE: 10/6/2017

SEAL

NORTH CAROLINA PROFESSIONAL SEAL 029669 ENGINEER JOSEPH B. KOPESKIE

DOCUMENT NOT CONSIDERED FINAL UNLESS ALL SIGNATURES COMPLETED

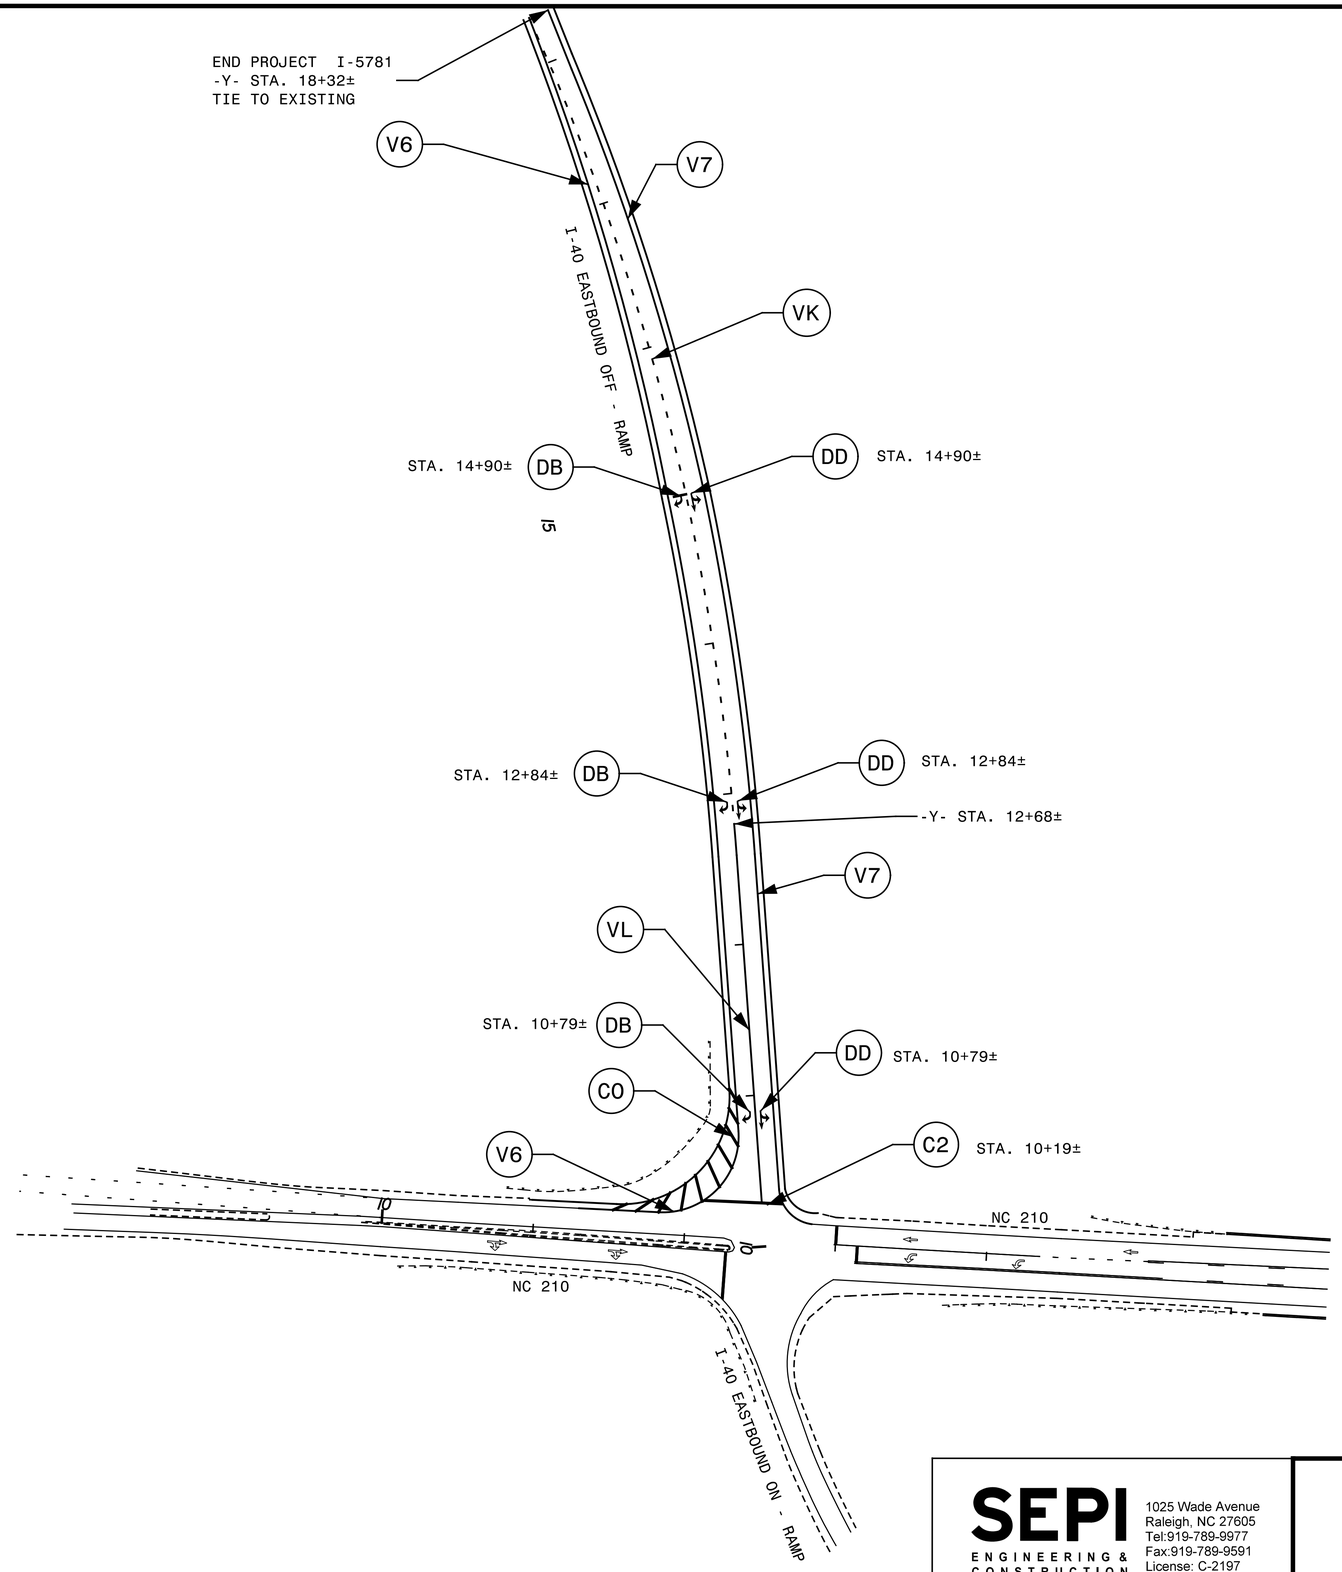

SEPI ENGINEERING & CONSTRUCTION
1025 Wade Avenue
Raleigh, NC 27605
Tel:919-789-9977
Fax:919-789-9591
License: C-2197

PAVEMENT MARKING DETAIL

10/6/2017
R:\Traffic\PMP\DESIGN\PMP DESIGN PLANS\I-5781 PMP-2 10-6-2017.dgn
SE17.058.00 I-5781\TP\Traffic\PMP\DESIGN\PMP DESIGN PLANS\I-5781 PMP-2 10-6-2017.dgn