DocuSign Envelope ID: 1ACE3258-B4E6-41D5-8054-E6A64965A6D0

STV 100 Years
STV Engineers, Inc.
900 West Trade St., Suite 715
Charlotte, NC 28202
NC License Number F-0991

| PROJECT REFERENCE NO. | SHEET NO. |
|---|---|
| U-4751 | 2B-6 |
| R/W SHEET NO. | |

ROADWAY DESIGN ENGINEER

NORTH CAROLINA PROFESSIONAL SEAL 043891 ENGINEER JEAN C. STEPHENS
8/11/2017

**DOCUMENT NOT CONSIDERED FINAL UNLESS ALL SIGNATURES COMPLETED**

CONCRETE CURB /GUTTER & MONOLITHIC ISLAND
SIDEWALK, MUP & FULL DEPTH PAVED SHOULDER
PROPOSED TRAFFIC SIGNAL

## –L– MILITARY CUTOFF RD, –SR4–

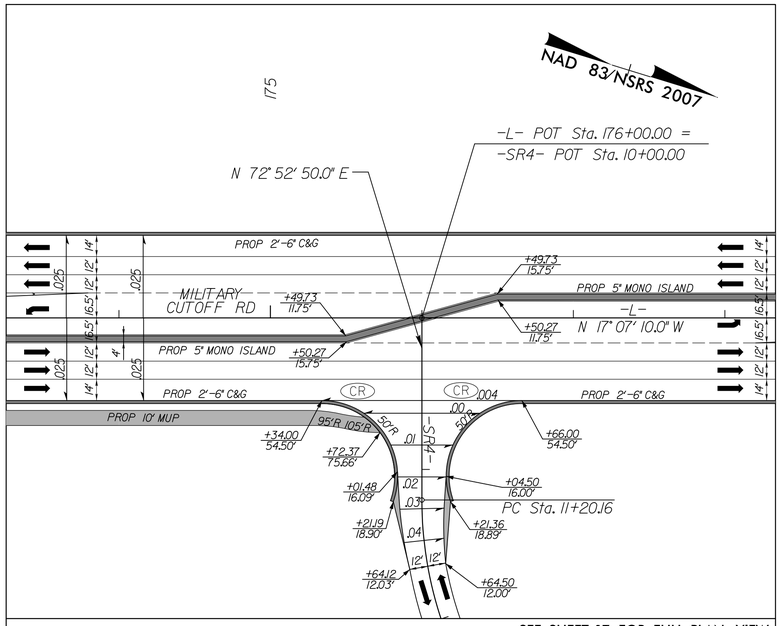


INTERSECTION DETAIL – E

SEE SHEET 17 FOR FULL PLAN VIEW
SCALE : 1"=50'

## –Y1– US 17 BUS MARKET ST, –Y25–

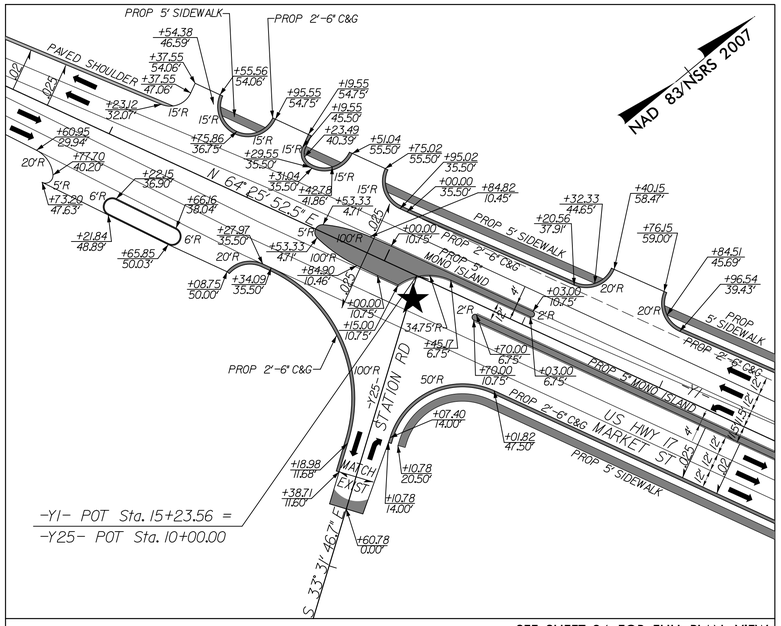


INTERSECTION DETAIL – F

SEE SHEET 24 FOR FULL PLAN VIEW
SCALE : 1"=50'

## –Y1– US 17 BUS MARKET ST, –Y–

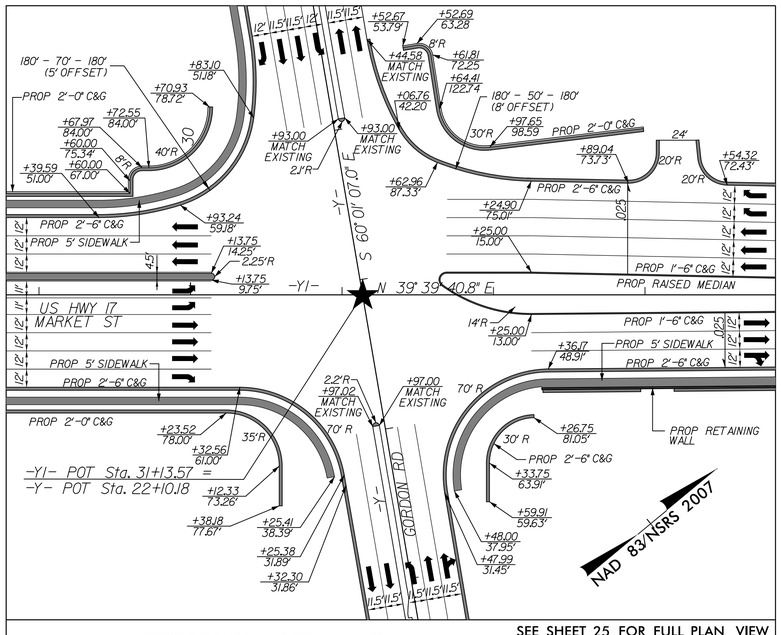


INTERSECTION DETAIL – G

SEE SHEET 25 FOR FULL PLAN VIEW
SCALE : 1"=50'

## –Y1– US 17 BUS MARKET ST, –SR1– & –Y1RPB–

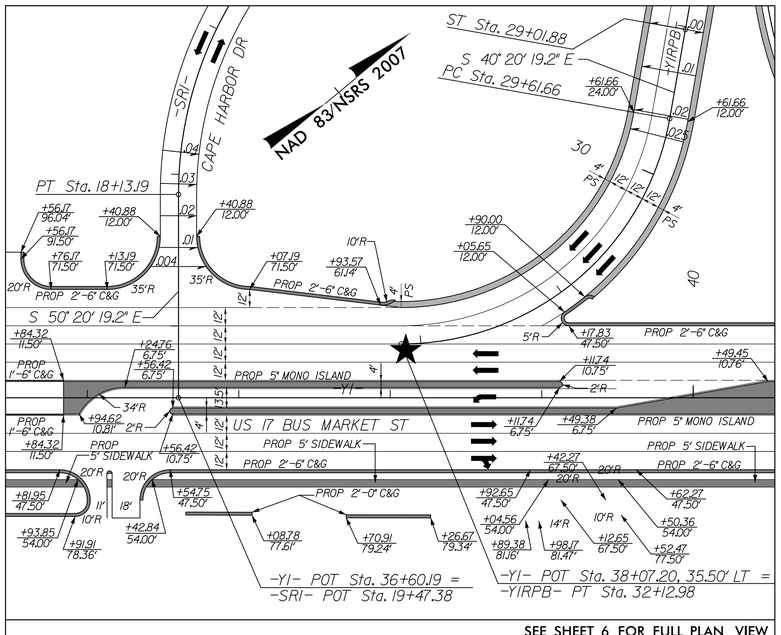


INTERSECTION DETAIL – H

SEE SHEET 6 FOR FULL PLAN VIEW
SCALE : 1"=50'

7/14/2017
11:06:08 AM
C:\Projects\Highway\proj\sht\U4751_RDY_psh02B-06_Inter Details.dgn
Gamble