DocuSign Envelope ID: 5947BCB1-241F-45AA-8E9A-9F8B2CD33669

STV 100 Years
STV Engineers, Inc.
900 West Trade St., Suite 715
Charlotte, NC 28202
NC License Number F-0991

PROJECT REFERENCE NO.	SHEET NO.
U-4751	13
R/W SHEET NO.	

ROADWAY DESIGN ENGINEER — DocuSigned by: Sean C. Stephens — REGISTERED PROFESSIONAL ENGINEER SEAL 043891 — SEAN C. STEPHENS — 10/27/2017

HYDRAULICS ENGINEER — DocuSigned by: Joshua Dalton — REGISTERED PROFESSIONAL ENGINEER SEAL 26971 — JOSHUA C. DALTON — 10/27/2017

DOCUMENT NOT CONSIDERED FINAL UNLESS ALL SIGNATURES COMPLETED

NAD 83/NSRS 2007

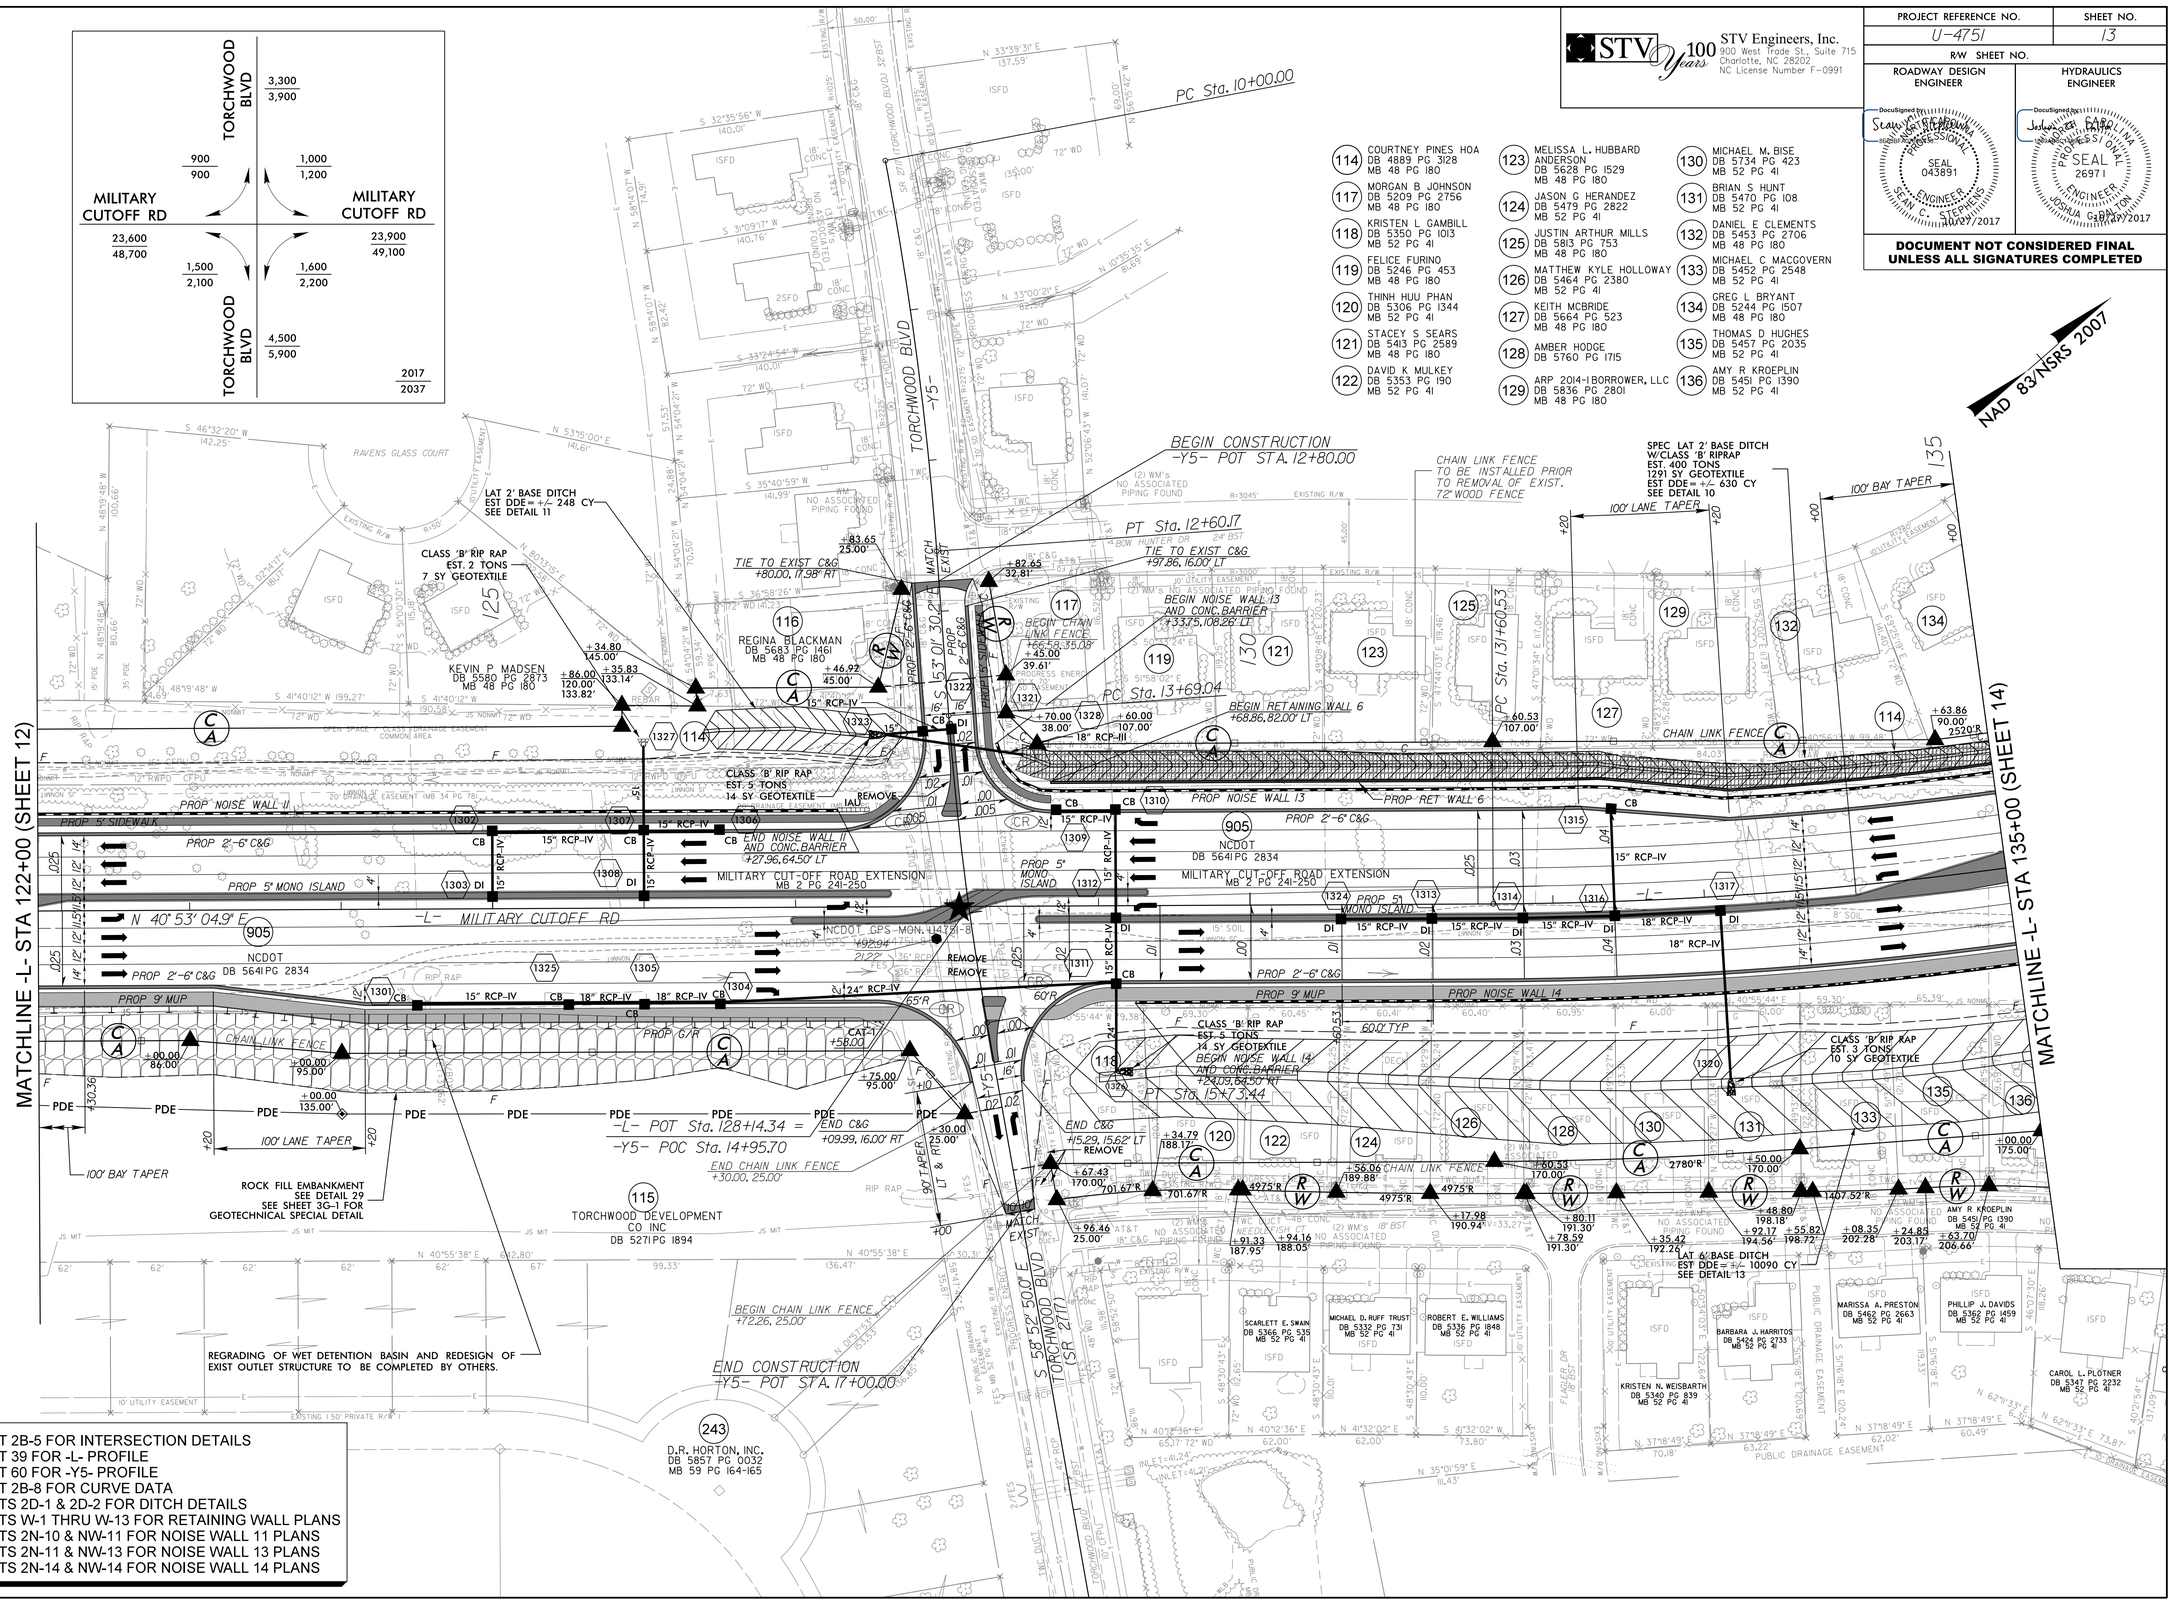

SEE SHEET 2B-5 FOR INTERSECTION DETAILS
SEE SHEET 39 FOR -L- PROFILE
SEE SHEET 60 FOR -Y5- PROFILE
SEE SHEET 2B-8 FOR CURVE DATA
SEE SHEETS 2D-1 & 2D-2 FOR DITCH DETAILS
SEE SHEETS W-1 THRU W-13 FOR RETAINING WALL PLANS
SEE SHEETS 2N-10 & NW-11 FOR NOISE WALL 11 PLANS
SEE SHEETS 2N-11 & NW-13 FOR NOISE WALL 13 PLANS
SEE SHEETS 2N-14 & NW-14 FOR NOISE WALL 14 PLANS

10/26/2017
r:\roadway\proj\sht\U4751_RDY_psh13.dgn
stephesc