DocuSign Envelope ID: 5947BCB1-241F-45AA-8E9A-9F8B2CD33669

PROJECT REFERENCE NO.	SHEET NO.
U-4751	22
R/W SHEET NO.	

ROADWAY DESIGN ENGINEER: DocuSign Envelope ID: 2E6B2B4C-B9BC-436... NORTH CAROLINA PROFESSIONAL SEAL 043891 ENGINEER SEAN C. STEPHENS 10/27/2017

HYDRAULICS ENGINEER: DocuSign Envelope ID: 2B84C2D1-D8A4-4AC3... NORTH CAROLINA PROFESSIONAL SEAL 26971 ENGINEER JOSHUA C. DALTON 10/27/2017

DOCUMENT NOT CONSIDERED FINAL UNLESS ALL SIGNATURES COMPLETED

STV 100 Years — STV Engineers, Inc. 900 West Trade St., Suite 715 Charlotte, NC 28202 NC License Number F-0991

US17	43,100 / 95,200	
MILITARY CUTOFF RD	10,100 / 21,100	HAMPSTEAD BYPASS 15,700 / 36,800
	25,300 / 56,500	29,300 / 68,300
	2,500 / 5,300	800 / 1,400
US17	20,500 / 43,900	2017 / 2037

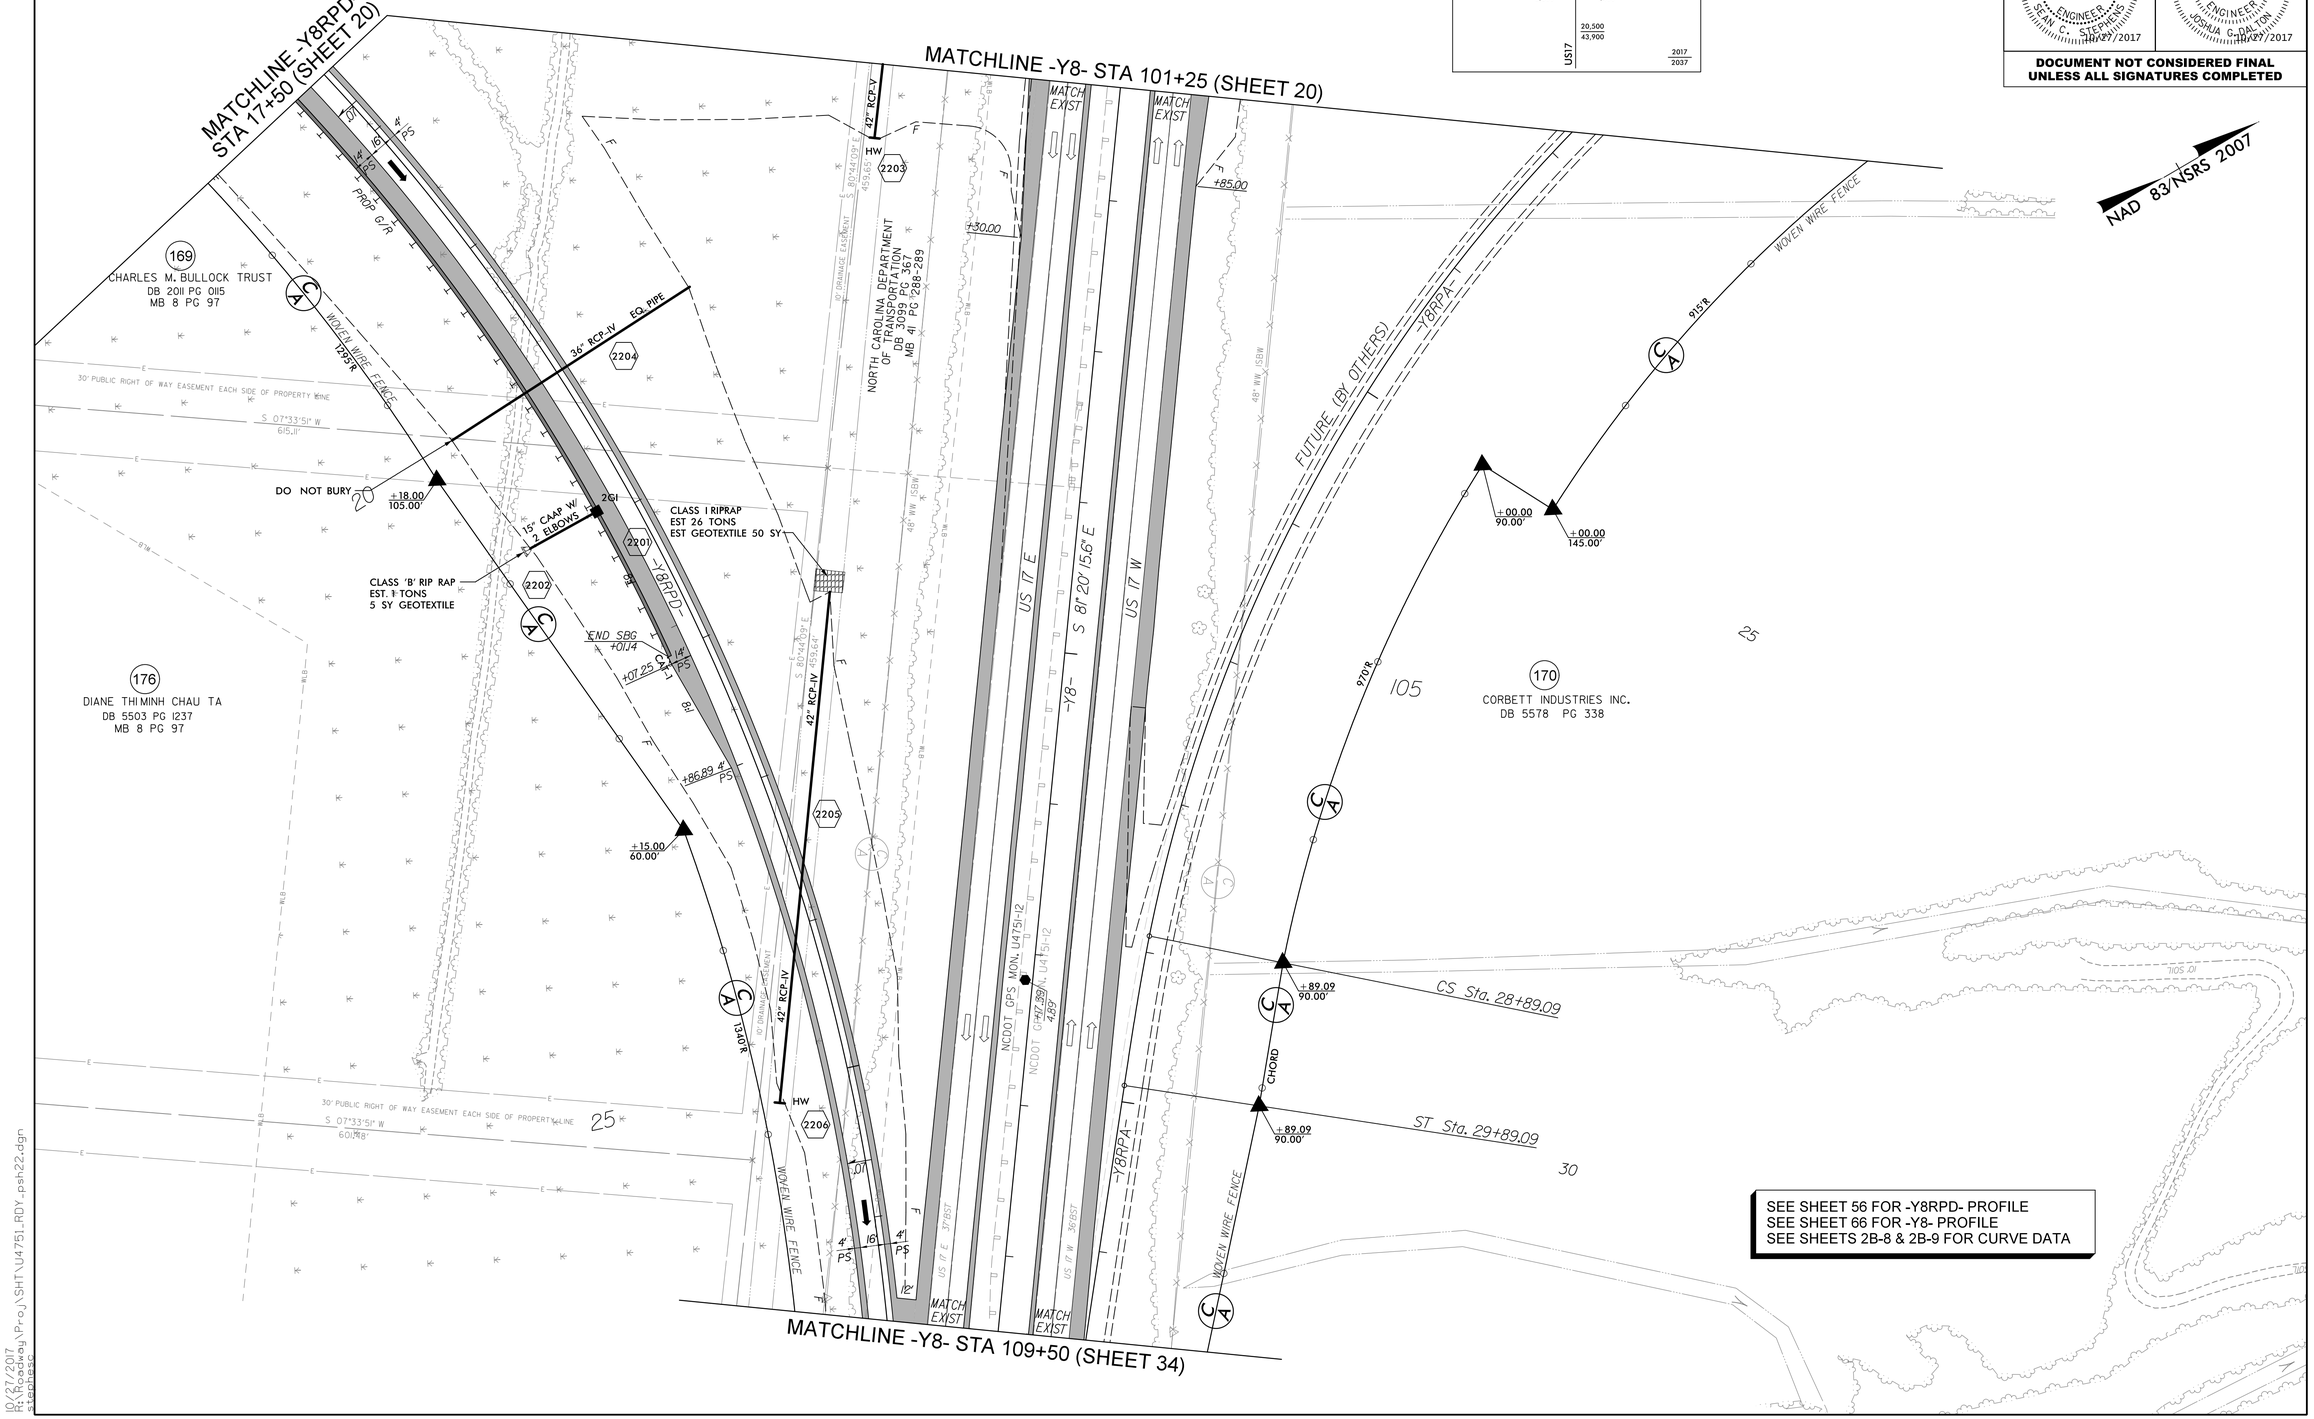

SEE SHEET 56 FOR -Y8RPD- PROFILE
SEE SHEET 66 FOR -Y8- PROFILE
SEE SHEETS 2B-8 & 2B-9 FOR CURVE DATA

10/27/2017
H:\Roadway\Proj\SHT\U4751_RDY_psh22.dgn
stephens