PROJECT REFERENCE NO.	SHEET NO.
U-4751	EC-10/CONST.10
R/W SHEET NO.	

STV 100 Years
STV Engineers, Inc.
900 West Trade St., Suite 715
Charlotte, NC 28202
NC License Number F-0991

CLEARING AND GRUBBING
EROSION CONTROL FOR
CONSTRUCTION SHEET 10

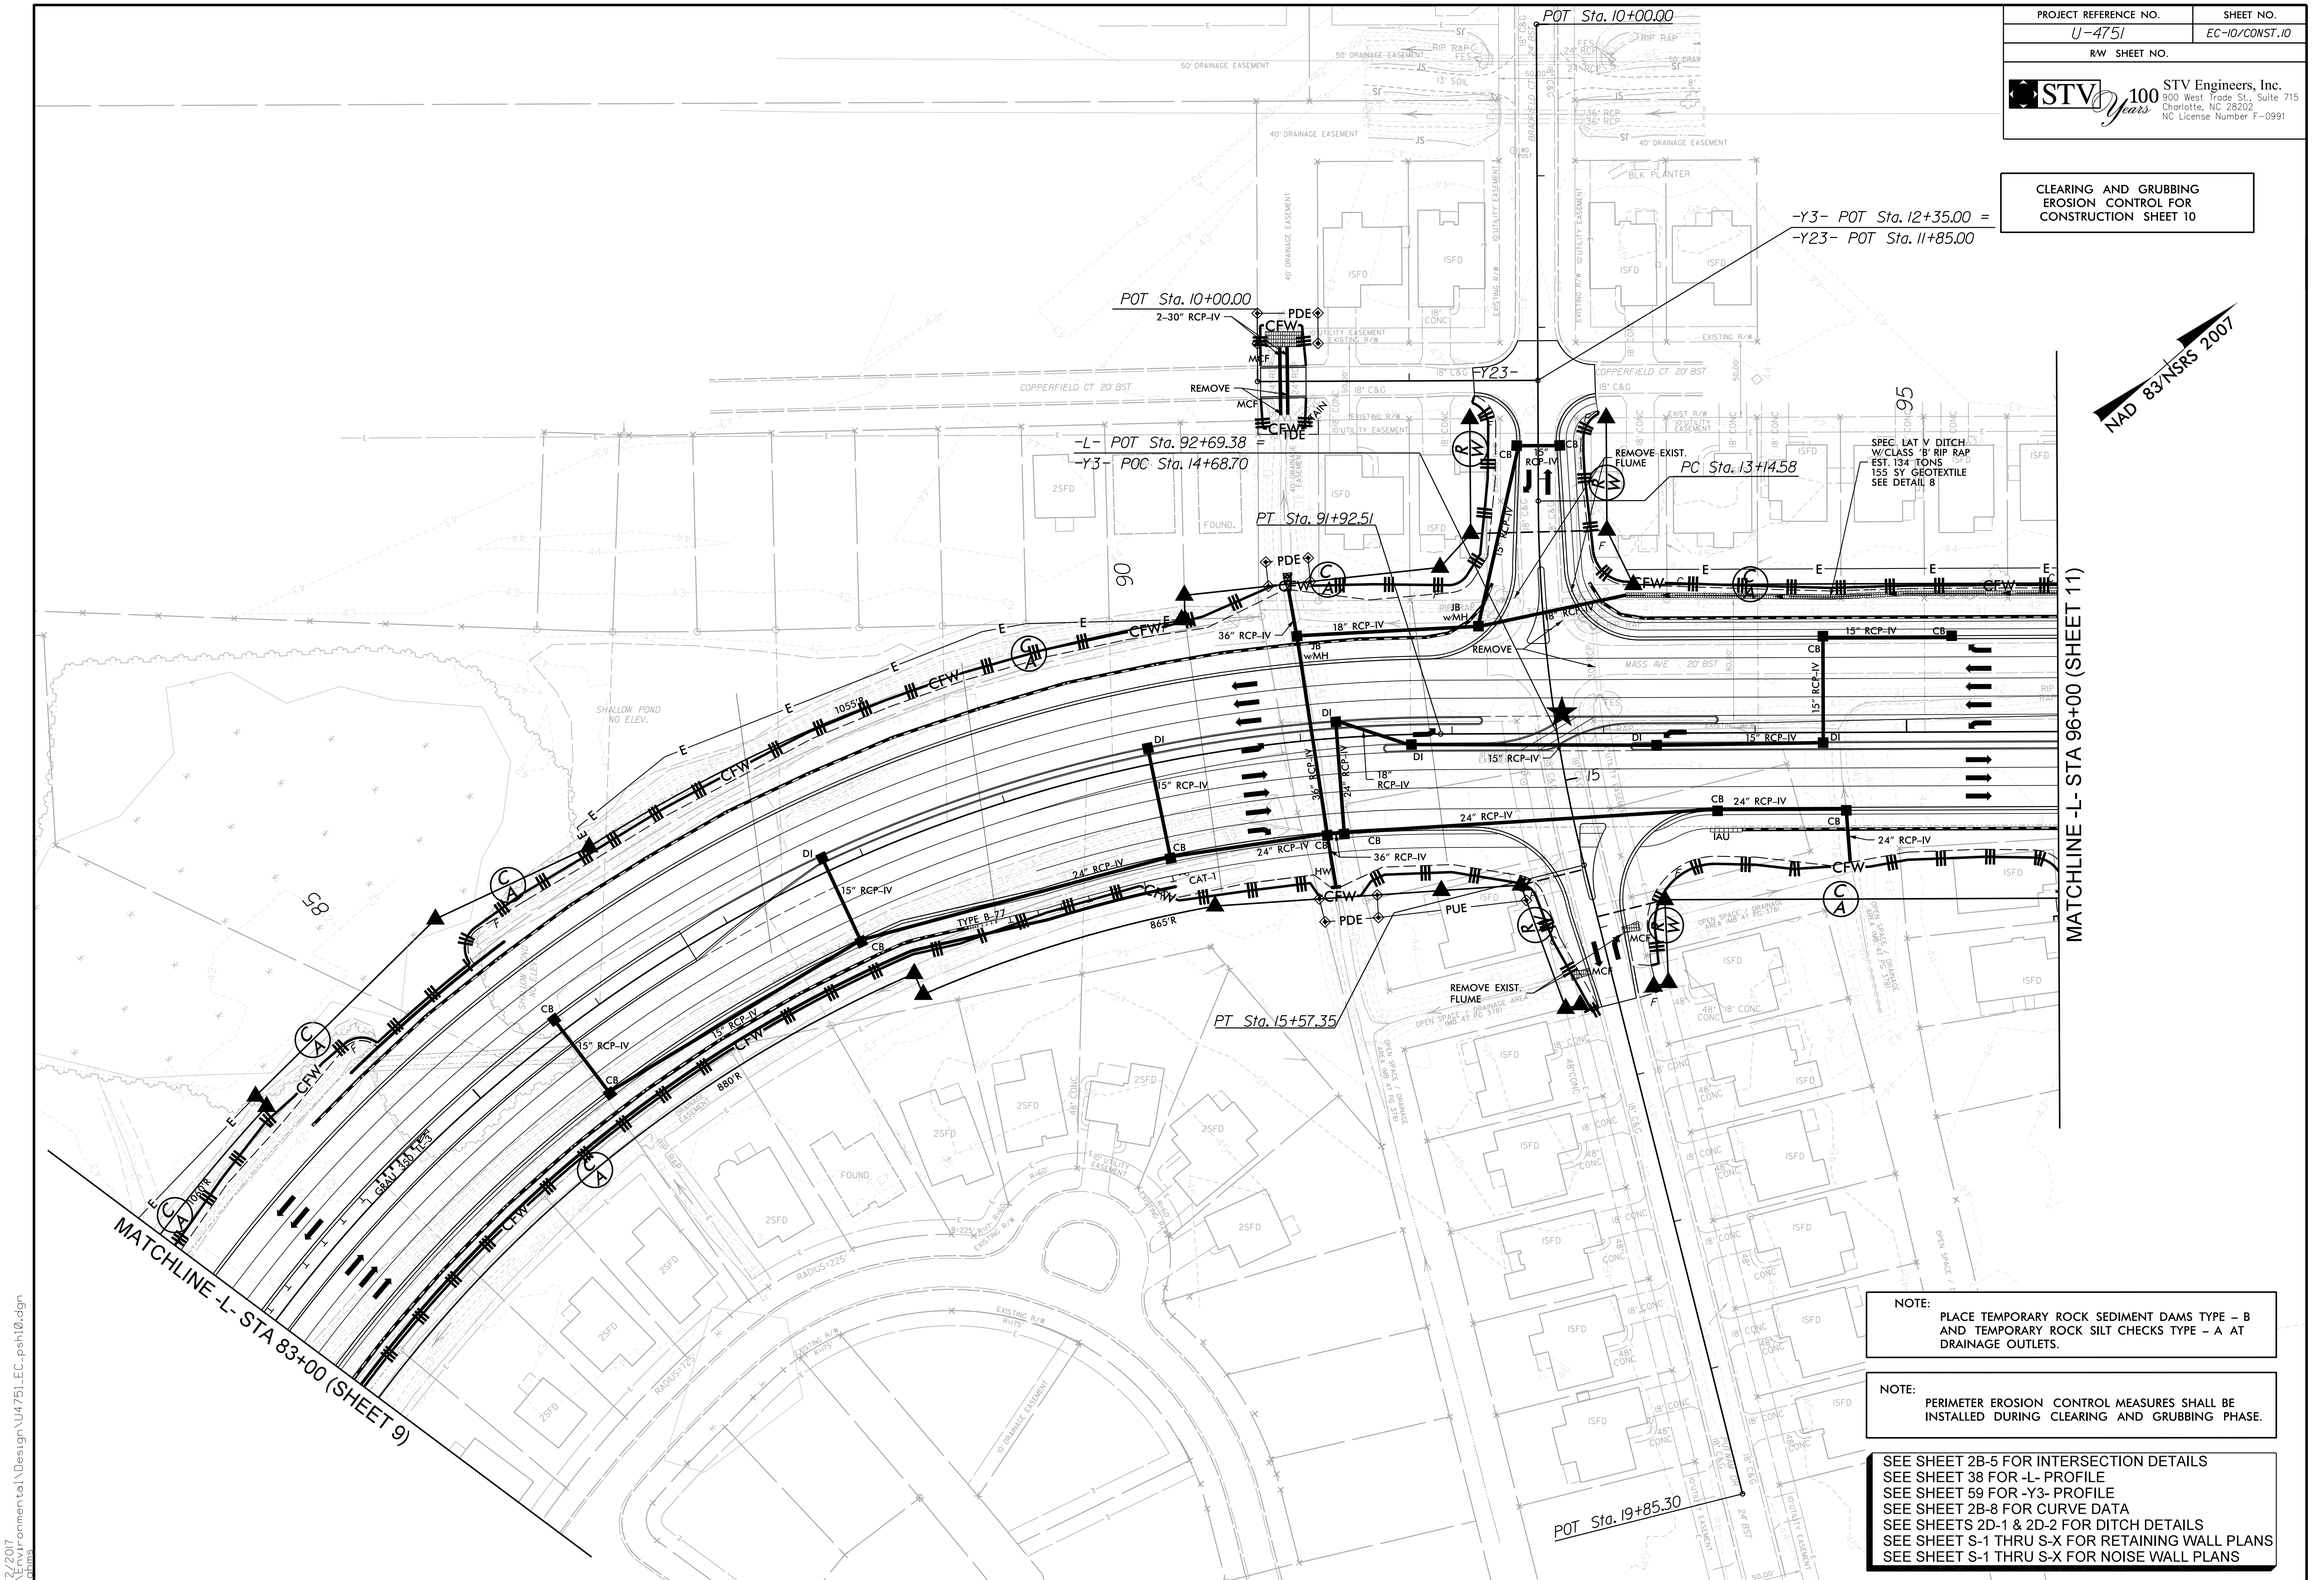

NOTE:
PLACE TEMPORARY ROCK SEDIMENT DAMS TYPE – B AND TEMPORARY ROCK SILT CHECKS TYPE – A AT DRAINAGE OUTLETS.

NOTE:
PERIMETER EROSION CONTROL MEASURES SHALL BE INSTALLED DURING CLEARING AND GRUBBING PHASE.

SEE SHEET 2B-5 FOR INTERSECTION DETAILS
SEE SHEET 38 FOR -L- PROFILE
SEE SHEET 59 FOR -Y3- PROFILE
SEE SHEET 2B-8 FOR CURVE DATA
SEE SHEETS 2D-1 & 2D-2 FOR DITCH DETAILS
SEE SHEET S-1 THRU S-X FOR RETAINING WALL PLANS
SEE SHEET S-1 THRU S-X FOR NOISE WALL PLANS

6/12/2017
R:\Environmental\Design\U4751_EC_psh10.dgn