DocuSign Envelope ID: 346B7D90-C69B-4F10-A9AE-54E424910E2B

PROJECT REFERENCE NO.	SHEET NO.
U-4751	SCP-01

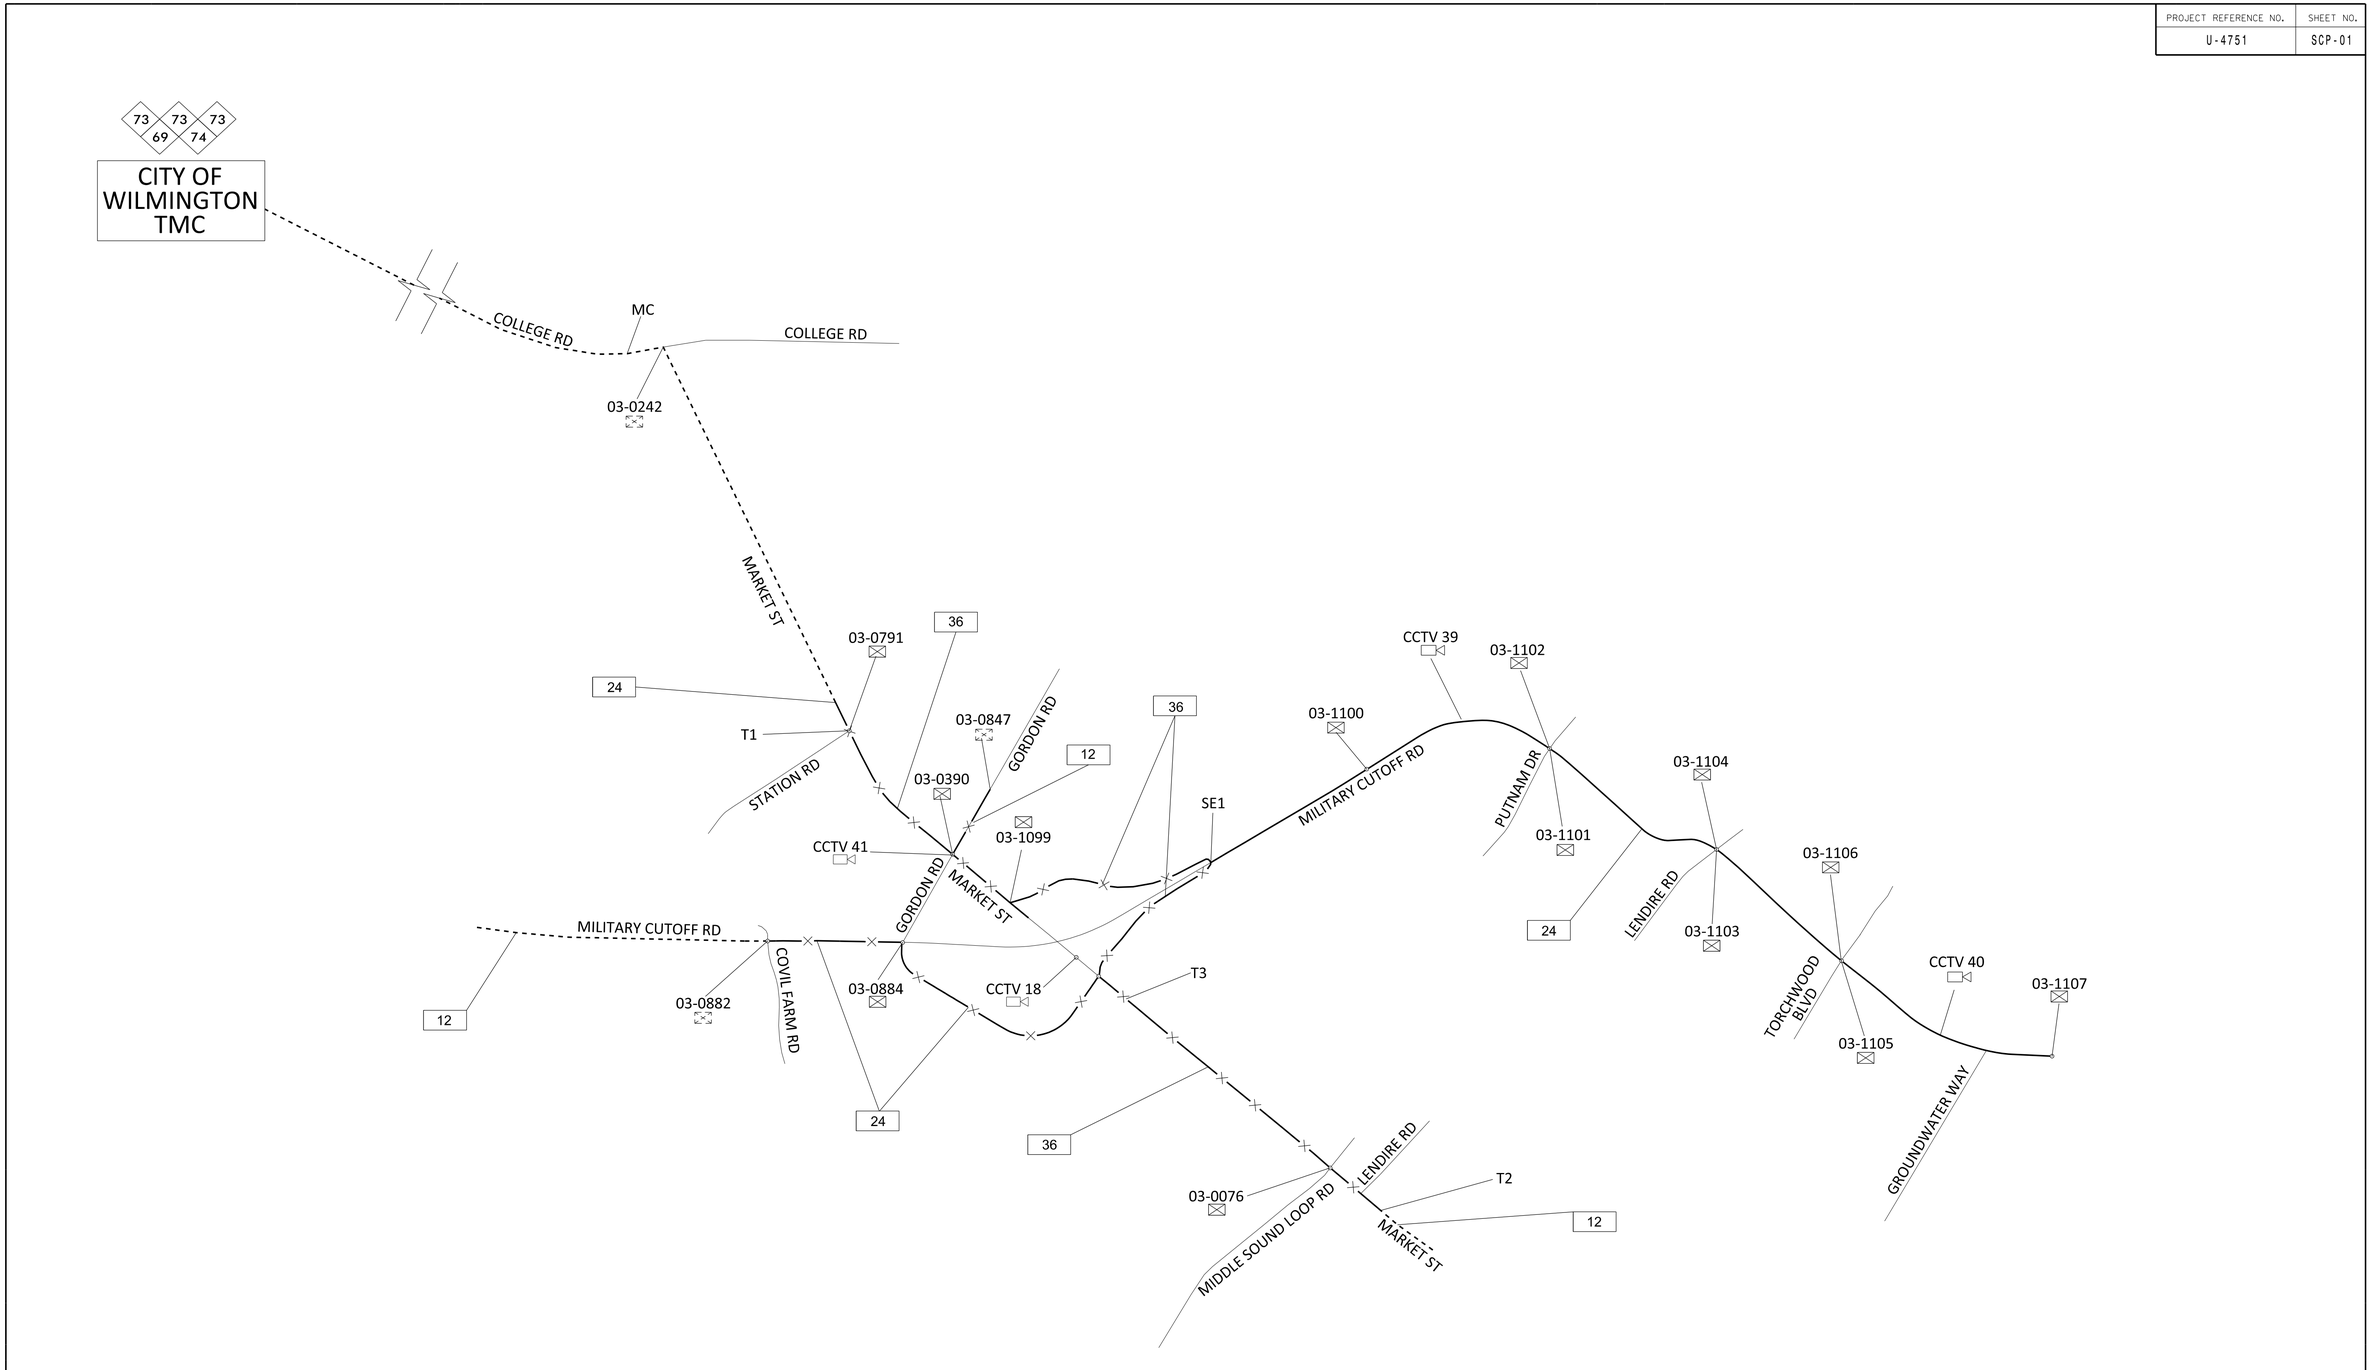

LEGEND

- = EXISTING CONTROLLER CABINET
- = PROPOSED CONTROLLER CABINET
- = PROPOSED CCTV
- 69 = INSTALL ETHERNET CORE SWITCH IN COMMUNICATIONS RACK
- 74 = INSTALL NEW CARD CAGE IN COMMUNICATIONS RACK
- = PROPOSED FIBER-OPTIC CABLE
- = EXISTING FIBER-OPTIC CABLE
- = FIBER-OPTIC CABLE INSTALLED IN ON-CALL PLANS
- 73 = INSTALL DIGITAL VIDEO DECODER IN COMMUNICATIONS RACK

ATKINS
5600 SEVENTY-SEVEN CENTER DRIVE, SUITE 340
CHARLOTTE, NORTH CAROLINA 28217
(704)-522-7275 NCBEES #F-0326

DOCUMENT NOT CONSIDERED FINAL UNLESS ALL SIGNATURES COMPLETED

Prepared for the Offices of:
Traffic Engineering and Safety Systems Branch
STATE OF NORTH CAROLINA
DEPARTMENT OF TRANSPORTATION
Intelligent Transportation Systems
750 Greenfield Parkway, Garner, NC 27529

SR 1409 (Military Cutoff Road)

Cable Schematic

Division 3 New Hanover County Wilmington

PLAN DATE:	May 2017	REVIEWED BY:	H A Badgett
PREPARED BY:	G B Spell	REVIEWED BY:	B J Slocum

SCALE: N.T.S.

REVISIONS	INIT.	DATE

SEAL
NORTH CAROLINA PROFESSIONAL SEAL 019962 ENGINEER HENRY ALFRED BADGETT III

Developed by: Henry Alfred Badgett III 6/6/2017
SIGNATURE DATE

CADD Filename: Cable Schematic_Per

25-MAY-2017 15:19
O:\Transportation\Traffic\Curr\100053597 - U-4751 Military Cutoff\03B-CR\Comms\Cable Schematic_Perm.dgn
BADG7500 AT LUS355273