DocuSign Envelope ID: 394D589D-2481-4847-A7ED-627C67A8CB66

PROJECT REFERENCE NO.	SHEET NO.
U-4751	UC-27

DOCUMENT NOT CONSIDERED FINAL UNLESS ALL SIGNATURES COMPLETED

NORTH CAROLINA PROFESSIONAL SEAL 32634 ENGINEER BRYAN M. BADEY

10/17/2017

UTILITY CONSTRUCTION PLANS

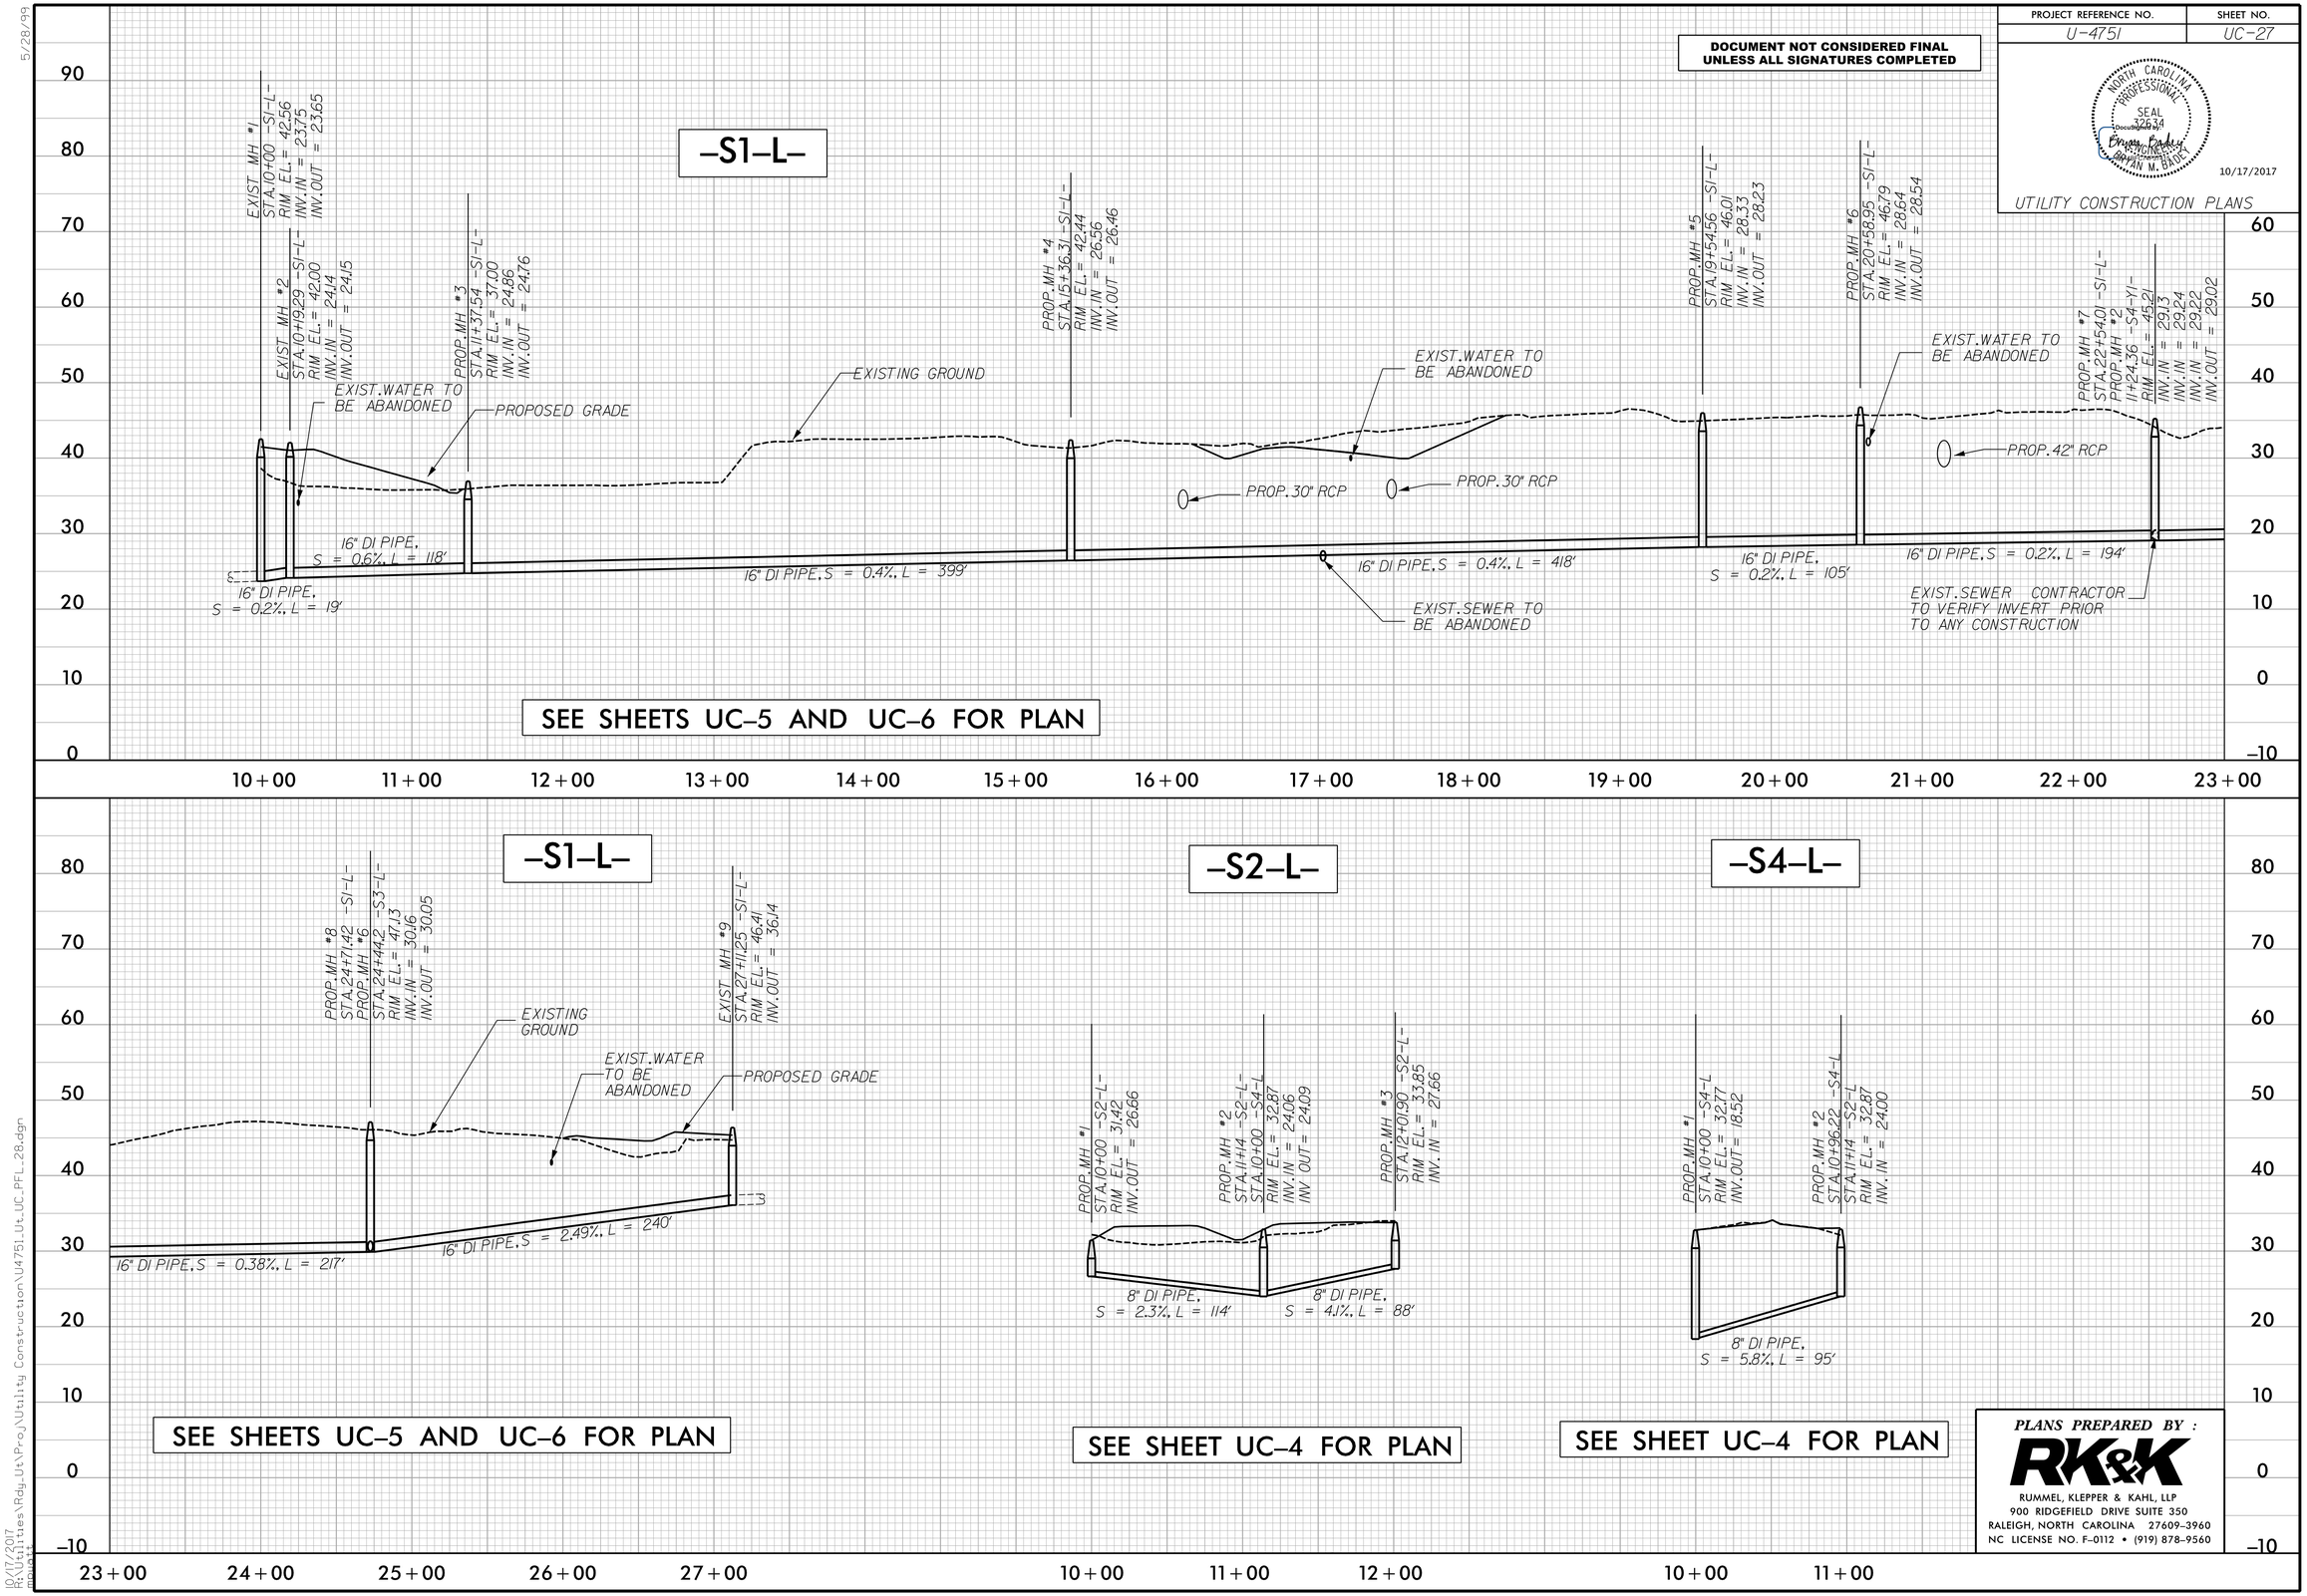

PLANS PREPARED BY :

RK&K

RUMMEL, KLEPPER & KAHL, LLP
900 RIDGEFIELD DRIVE SUITE 350
RALEIGH, NORTH CAROLINA 27609-3960
NC LICENSE NO. F-0112 • (919) 878-9560

5/28/99

10/17/2017
R:\Utilities\Rdy_Ut\Proj\Utility Construction\U4751_Ut_UC_PFL_28.dgn
mpuatt