DocuSign Envelope ID: 5E8590B3-515A-4BA9-8A8E-EC208D12EFC4

PROJECT REFERENCE NO.	SHEET NO.
B-5239	2C-10

STATE OF
NORTH CAROLINA
DEPT. OF TRANSPORTATION
DIVISION OF HIGHWAYS
RALEIGH, N.C.

ROADWAY DETAIL DRAWING FOR
GUARDRAIL INSTALLATION

SHEET 7 OF 8 — 862D02

SYSTEM PARTS - GENERAL USE

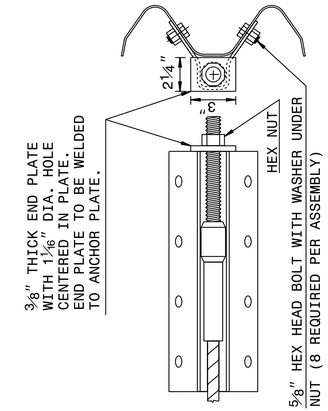

ANCHOR PLATE ASSEMBLY

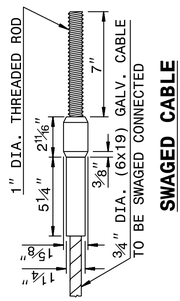

SWAGED CABLE

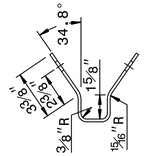

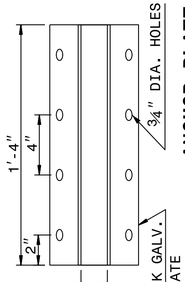

ANCHOR PLATE

CABLE ASSEMBLY

SYSTEM PARTS

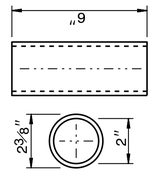

BREAKAWAY TERMINAL POST SLEEVE

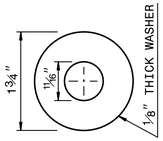

DETAIL OF STANDARD WASHER

STANDARD WASHER: TYPICAL USE UNDER NUT WITH WOOD POST

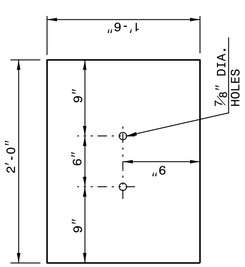

SOIL PLATE

¼" THICK PLATE

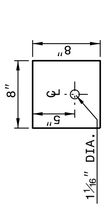

BEARING PLATE

⅝" THICK PLATE

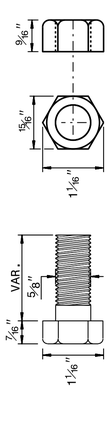

DETAIL OF STANDARD HEX BOLT AND NUT

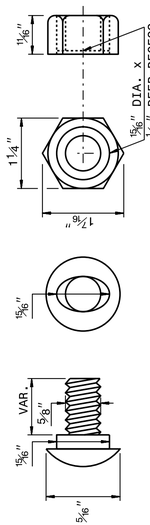

DETAIL OF BUTTON HEAD BOLT AND NUT

SYSTEM PARTS

NORTH CAROLINA PROFESSIONAL SEAL 030564 ENGINEER Joel S. Howerton
10/30/2017

DOCUMENT NOT CONSIDERED FINAL UNLESS ALL SIGNATURES COMPLETED

CONTRACT STANDARDS AND DEVELOPMENT UNIT
Office 919-707-6950 FAX 919-250-4119

SEE TITLE BLOCK

ORIGINAL BY: J HOWERTON DATE: 06-22-12
MODIFIED BY: ____ DATE: ____
CHECKED BY: ____ DATE: ____
FILE SPEC.: ____

STATE OF
NORTH CAROLINA
DEPT. OF TRANSPORTATION
DIVISION OF HIGHWAYS
RALEIGH, N.C.

ROADWAY DETAIL DRAWING FOR
GUARDRAIL INSTALLATION

SHEET 8 OF 8 — 862D02

SYSTEM PARTS - GENERAL USE

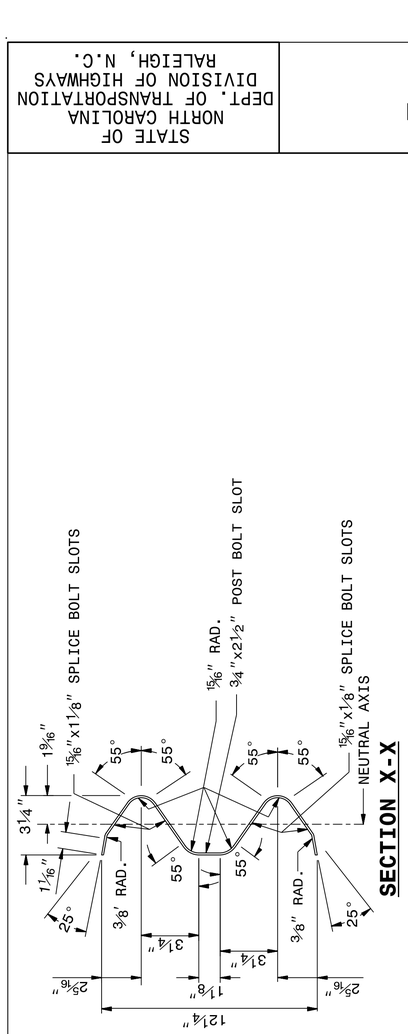

SECTION X-X

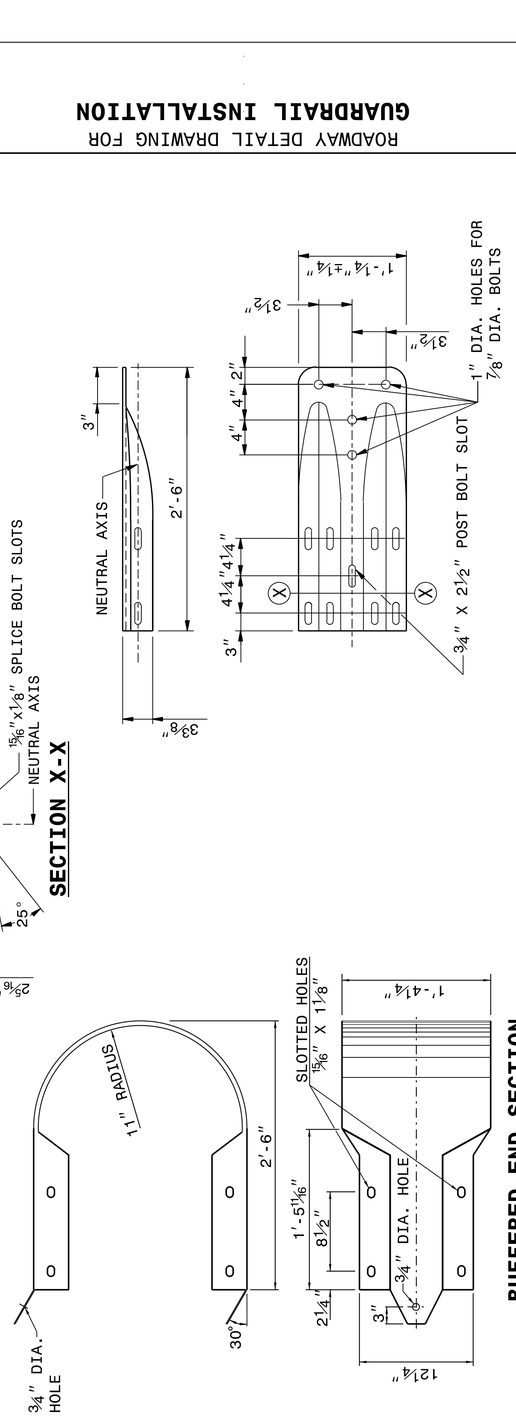

TYPICAL END SHOE

BUFFERED END SECTION

04-MAY-2017 15:21
S:\Contracts\Contracts\Special Details\jhowerton\Standard Drawings\2012 Standard Drawings\Details in Lieu of Standards\Division 8\862d01 862d03 862d03\862d02.dgn
jhowerton AT CSD-212915