DocuSign Envelope ID: 18F4997A-9924-479F-BF4D-F5AC88F813C0

DOCUMENT NOT CONSIDERED FINAL UNLESS ALL SIGNATURES COMPLETED

PROJ. REFERENCE NO.	SHEET NO.
U-5806	PMP-2A

APPROVED: DocuSigned by: Kevin W. Bisby 3CE3C9ABDF464B1...

DATE: 11/16/2017

TIP NO.	SHEET NO.

APPROVED:

DATE: 3/6/18

SEAL

NORTH CAROLINA PROFESSIONAL SEAL 022959 ENGINEER RONALD W. KING

REVISIONS

STATE OF NORTH CAROLINA
DEPT. OF TRANSPORTATION
DIVISION OF HIGHWAYS
RALEIGH, N.C.

1-12

LANE DROP AT AN INTERSECTION

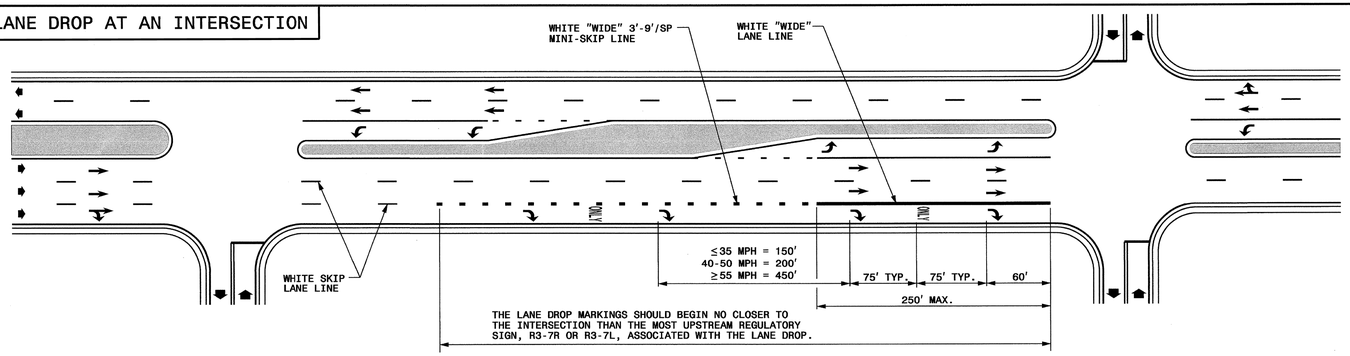

LANE DROP AT AN INTERSECTION WITH AN AUXILIARY LANE

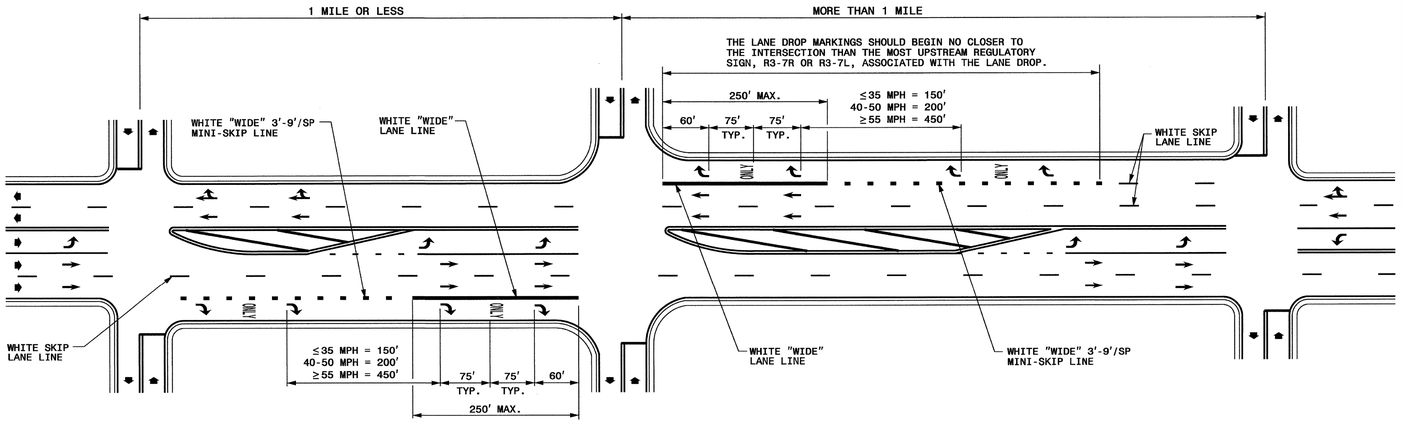

GENERAL NOTES:

1- USE THE GUIDANCE SHOWN ON THE ABOVE DETAILS IN CONJUNCTION WITH INTERSECTION GUIDANCE SHOWN ON ROADWAY STANDARD DRAWING 1205.04.

2- LANE LINES INDICATED AS "WIDE" SHALL BE AT LEAST TWICE THE WIDTH OF THE NORMAL LINE.

LEGEND

W = WIDTH OF TRAVEL LANE	ONLY PAVEMENT MARKING SYMBOLS & CHARACTERS
DIRECTION OF TRAFFIC FLOW	

ENGLISH DETAIL DRAWING FOR
PAVEMENT MARKINGS
LANE DROPS

SHEET 1 OF 3

1205D06

STATE OF NORTH CAROLINA
DEPT. OF TRANSPORTATION
DIVISION OF HIGHWAYS
RALEIGH, N.C.

1-12

ENGLISH DETAIL DRAWING FOR
PAVEMENT MARKINGS
LANE DROPS

SHEET 1 OF 3

1205D06

REVISED PAVEMENT MARKING ROADWAY STANDARD DRAWING

PLANS PREPARED BY :
RK&K
RUMMEL, KLEPPER & KAHL, LLP
900 RIDGEFIELD DRIVE SUITE 350
RALEIGH, NORTH CAROLINA 27609-3960
NC LICENSE NO. F-0112 • (919) 878-9560

08-MAR-2012 11:09
S:\Traffic\Projects Group\PMP\2012 Standard Drawings\Standard Dwgs 8-17-11\Revised\1205060l_Revised 9-14-11_Sealed.dgn
$cellovrd AI_IE24.tlg
11/16/2017
U5806_PM_PSH02A.dgn
kbisby