This electronic collection of documents is provided for the convenience of the user and is Not a Certified Document –

The documents contained herein were originally issued and sealed by the individuals whose names and license numbers appear on each page, on the dates appearing with their signature on that page.
This file or an individual page shall not be considered a certified document.

PROJ. REFERENCE NO.	SHEET NO.
B-4462	X-1A

STATE OF NORTH CAROLINA
DIVISION OF HIGHWAYS

NOTE: EMBANKMENT COLUMN DOES NOT INCLUDE BACKFILL FOR UNDERCUT

CROSS-SECTION SUMMARY

Station L	Uncl. Exc. (cu. yd.)	Embt (cu. yd.)
10+25.00	0	0
10+50.00	0	86
10+75.00	0	108
11+00.00	0	115
11+25.00	0	156
11+50.00	0	186
11+75.00	0	149
12+00.00	0	120
12+25.00	0	127
12+50.00	2	127
12+75.00	17	126

Station L	Uncl. Exc. (cu. yd.)	Embt (cu. yd.)
13+75.00	0	0
14+00.00	37	102
14+25.00	31	88
14+50.00	30	69
14+75.00	26	50
15+00.00	22	37
15+25.00	25	24
15+50.00	31	15
15+75.00	32	14
16+00.00	28	11
16+25.00	12	5
16+50.00	1	5
16+75.00	1	6
17+00.00	1	3

Approximate quantities only. Unclassified excavation, fine grading, clearing and grubbing, and removal of existing pavement will be paid for at the lump sum price for "Grading".

PROJ. REFERENCE NO.	SHEET NO.
B-4462	X-1

0 2.5 5

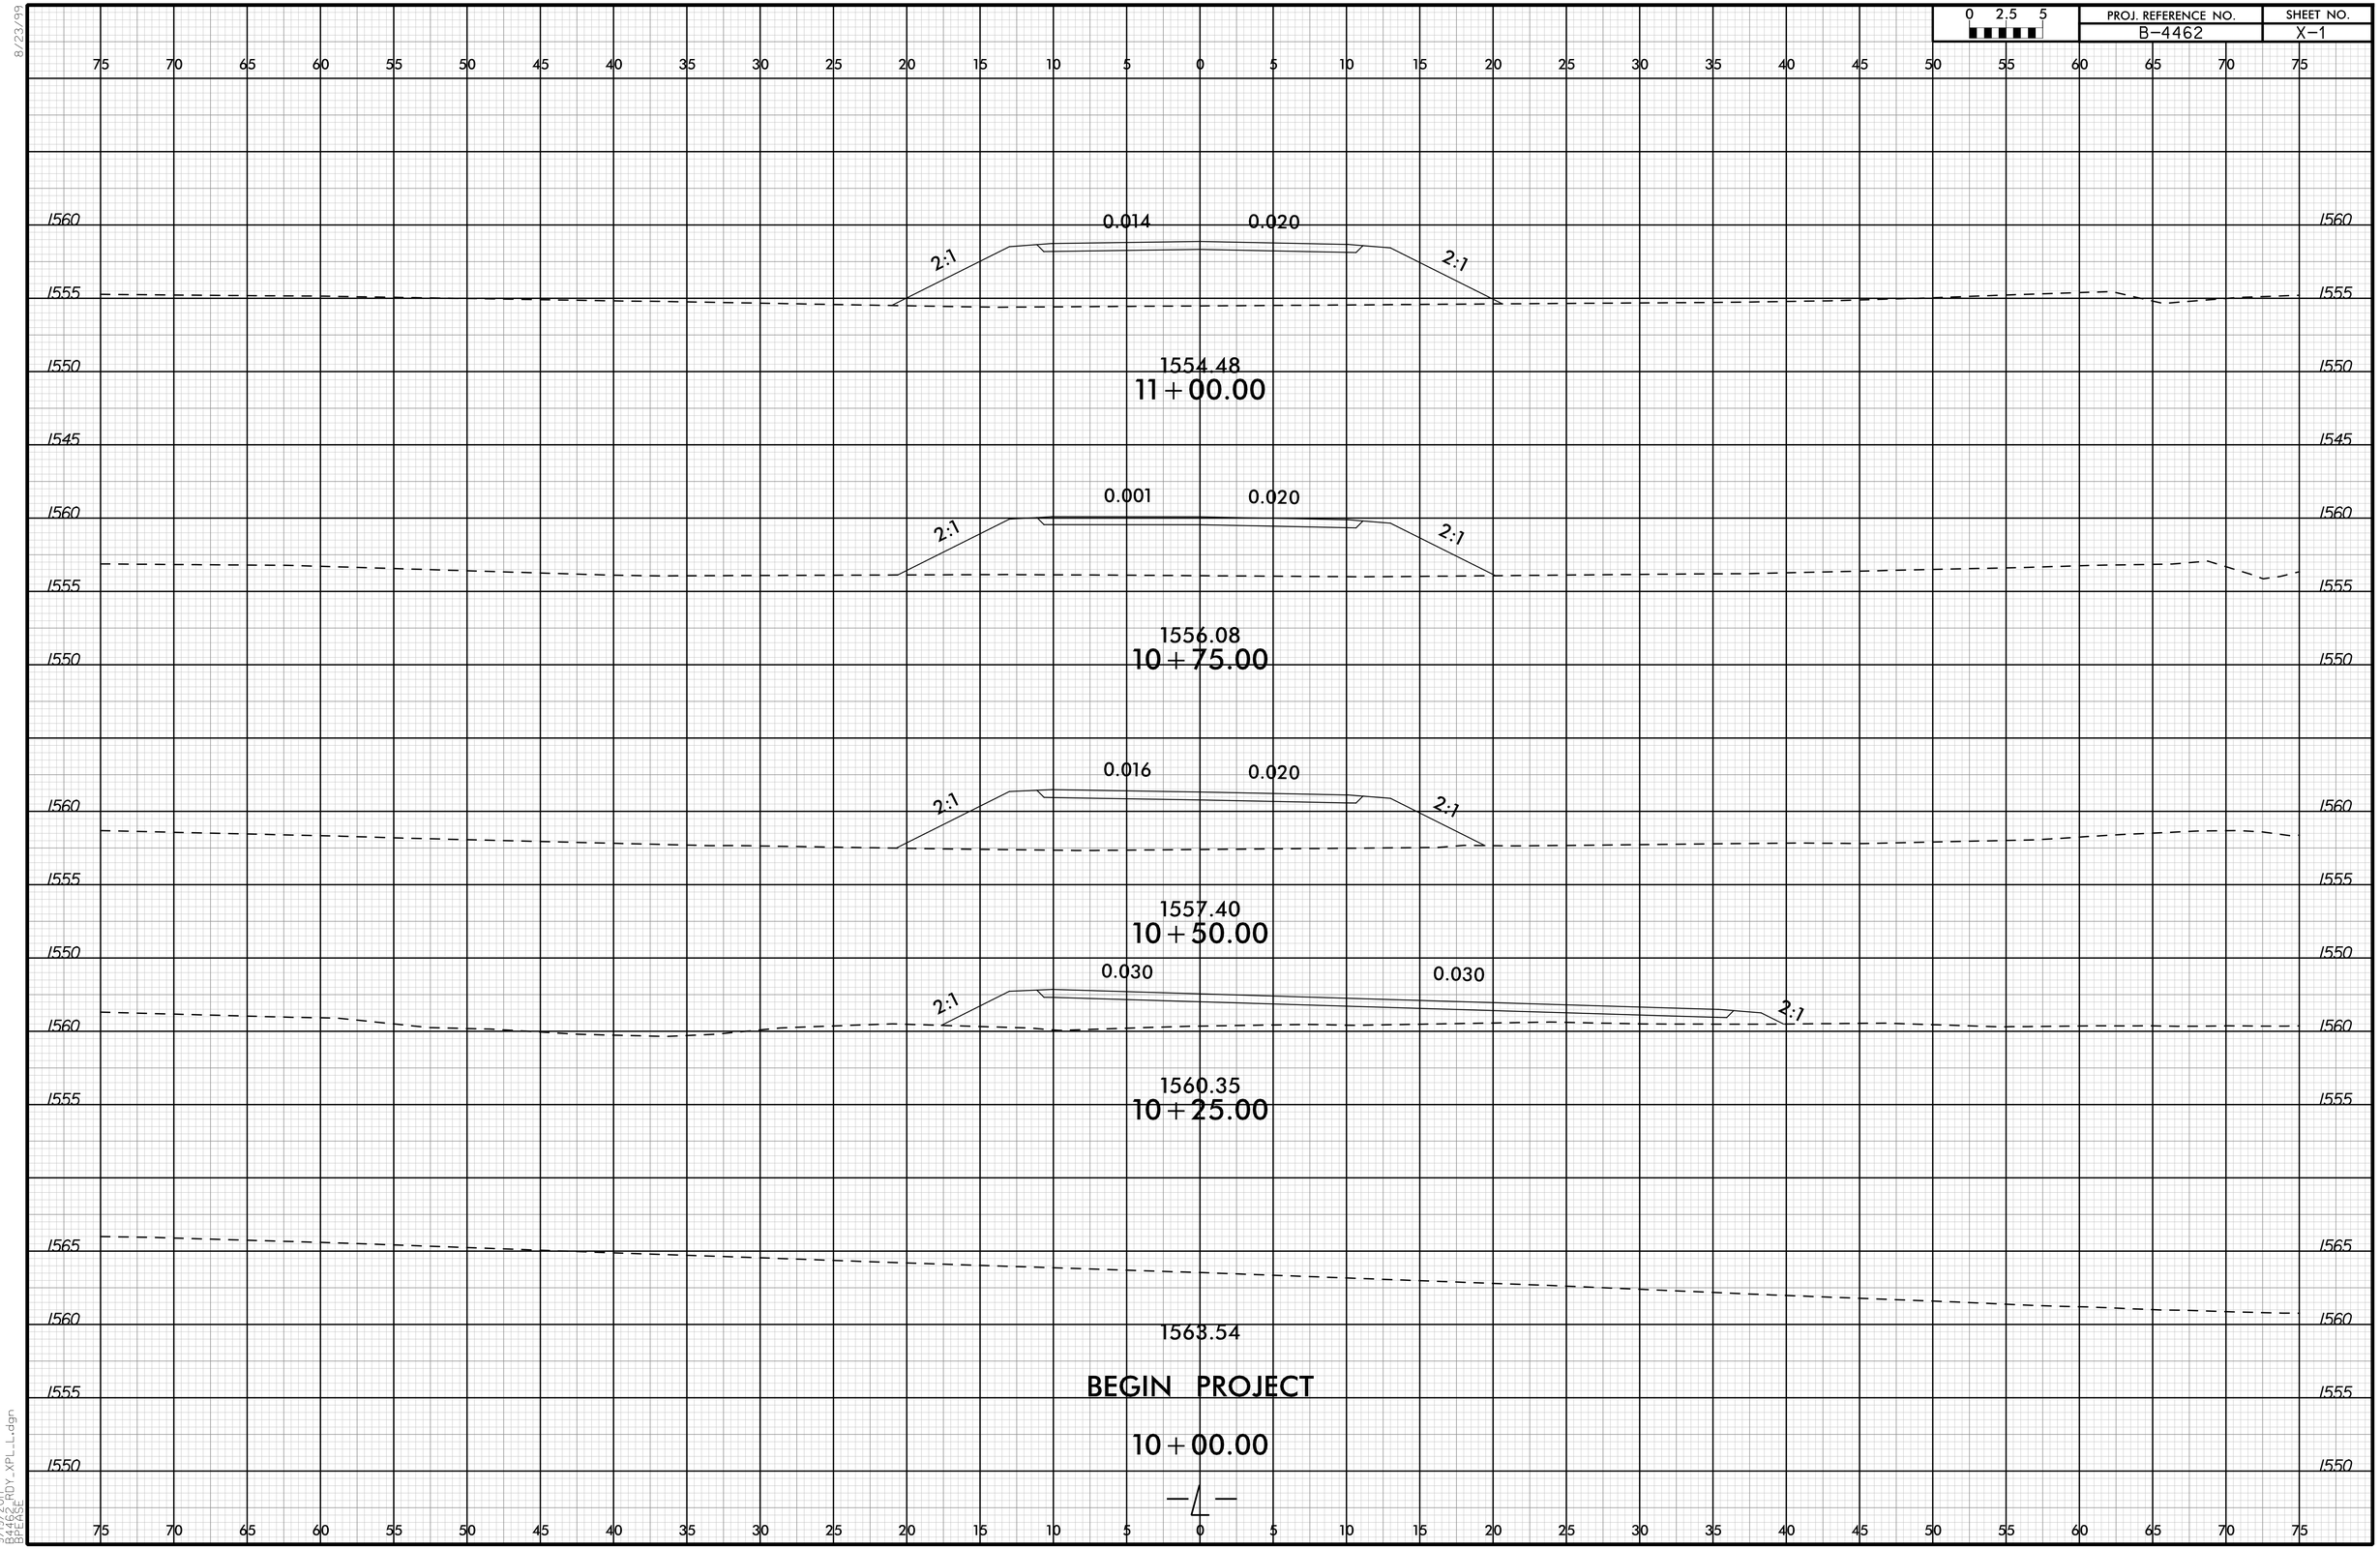

8/23/99

9/19/2017
B4462_RDY_XPL_L.dgn
BPEASE

PROJ. REFERENCE NO.	SHEET NO.
B-4462	X-2

0 2.5 5

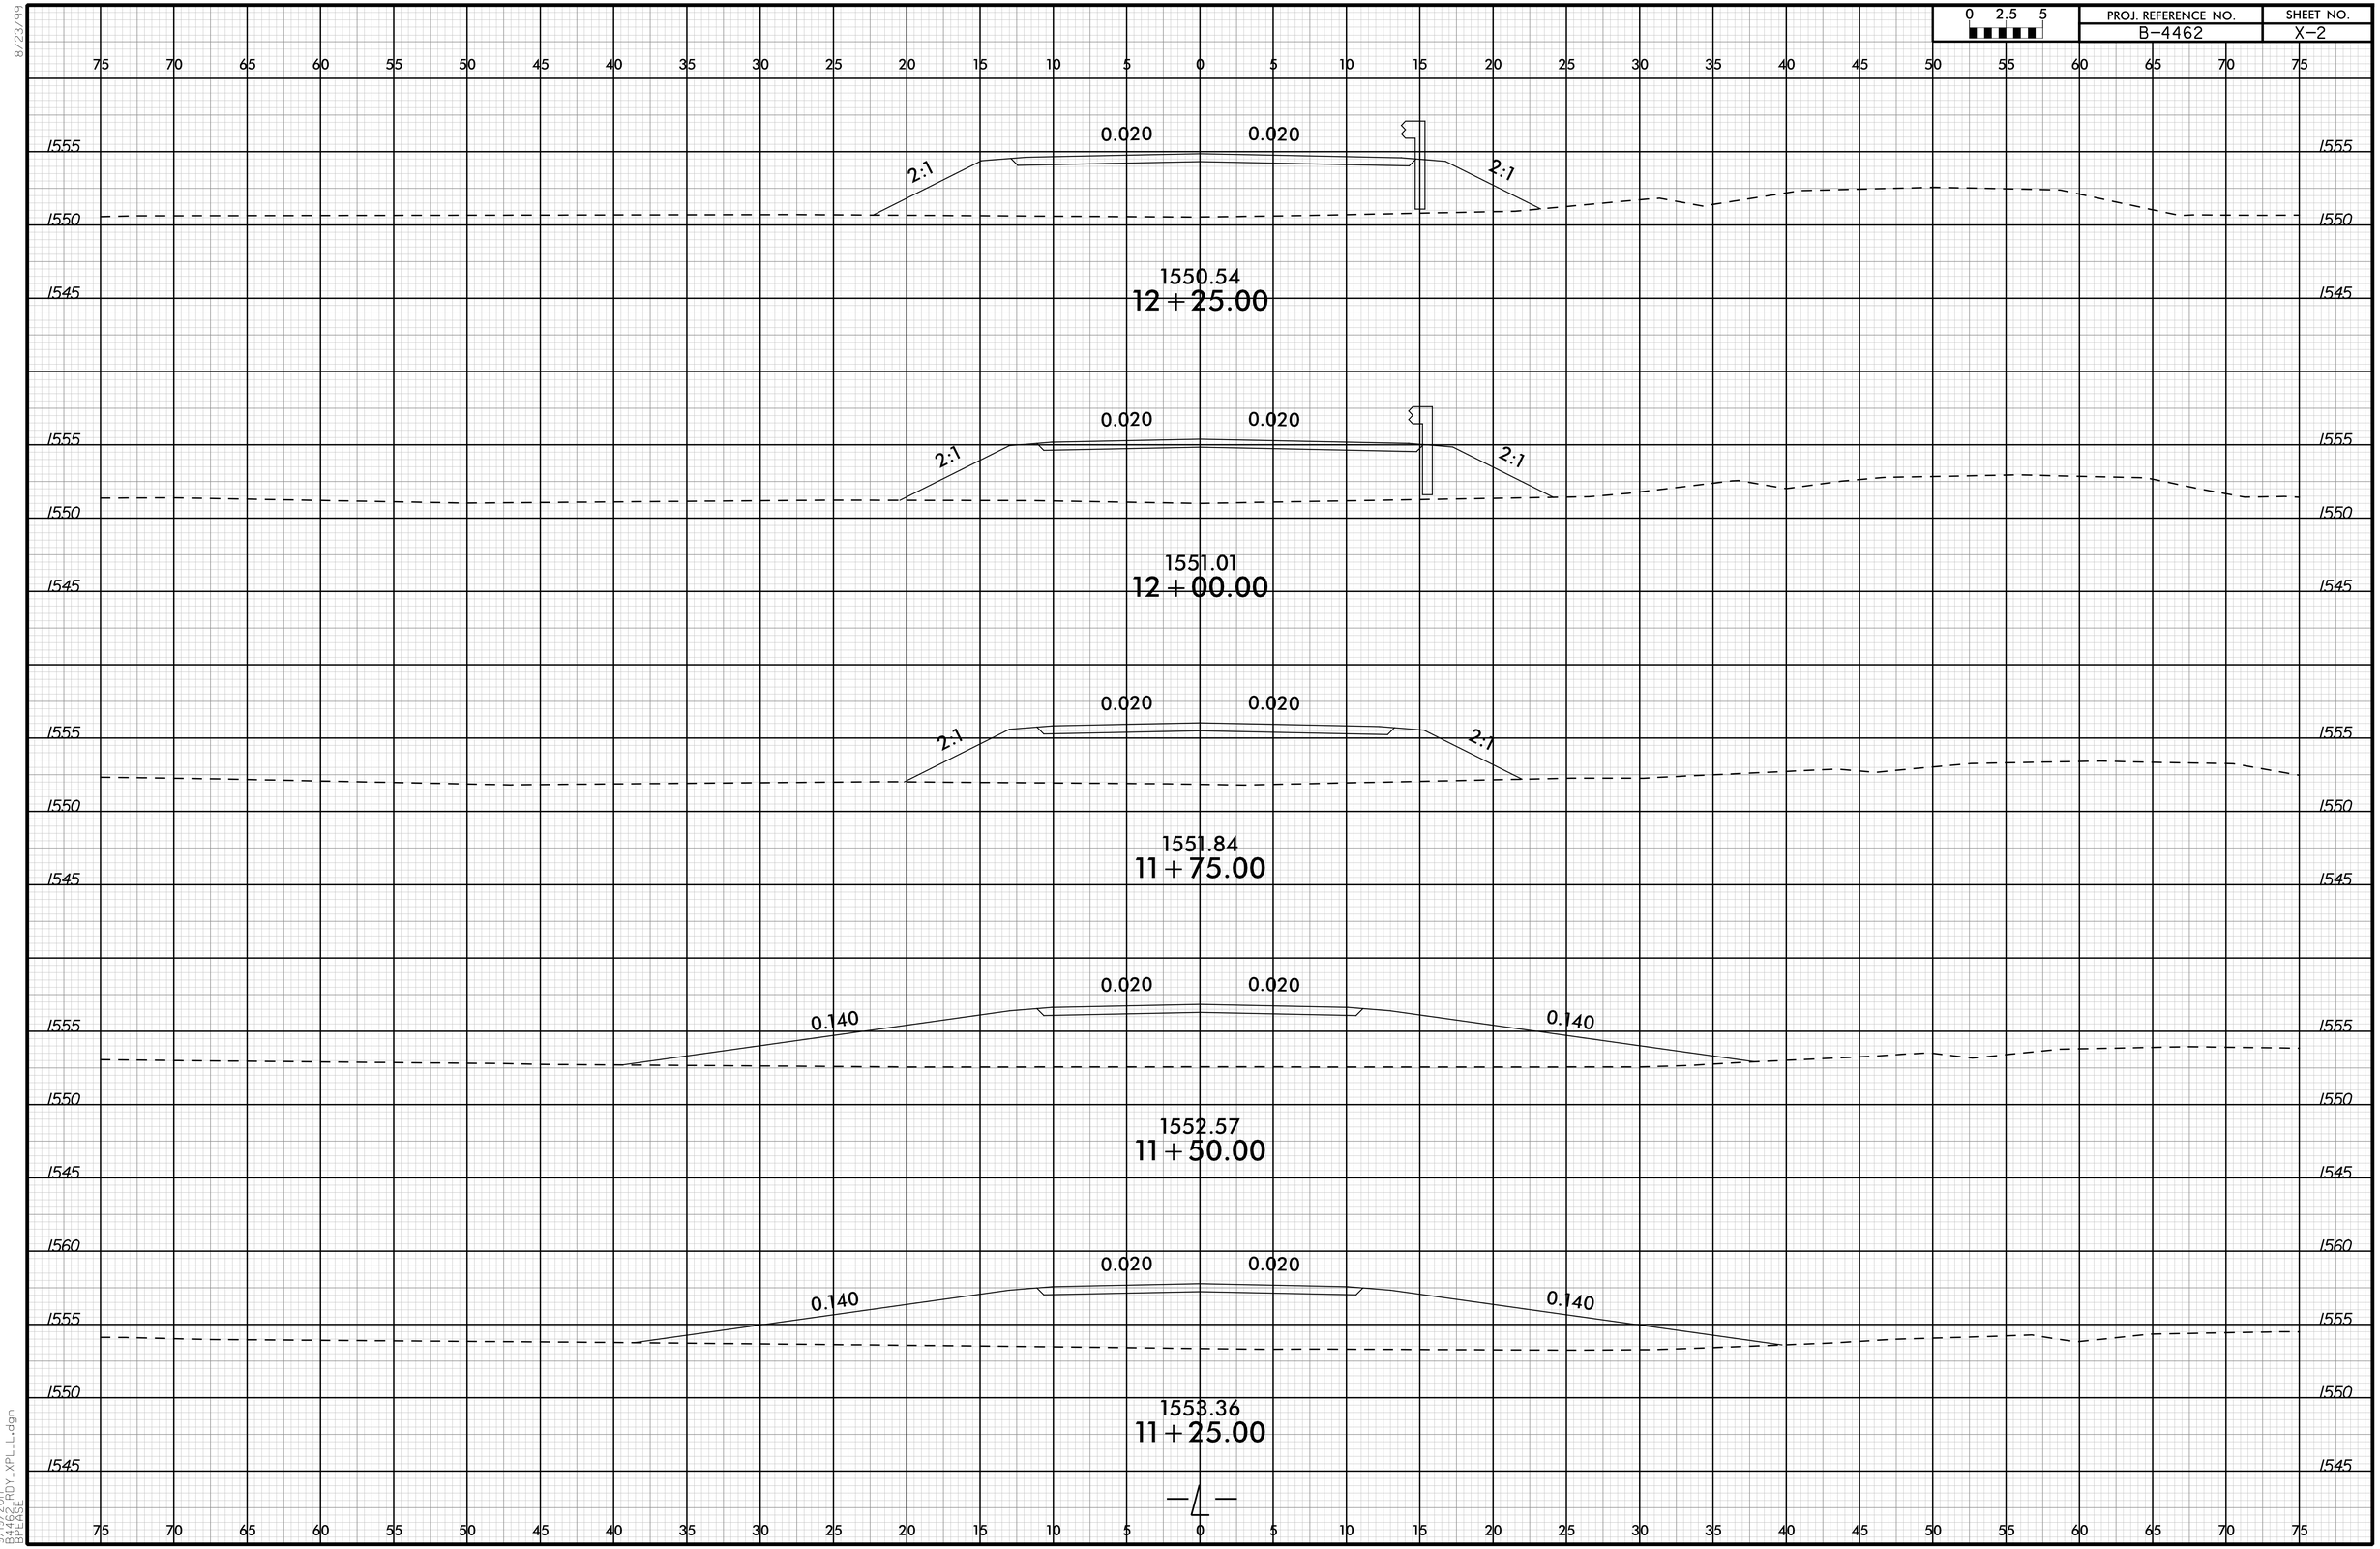

8/23/99

9/19/2017
B4462_RDY_XPL_L.dgn
BPEASE

PROJ. REFERENCE NO.	SHEET NO.
B-4462	X-3

0 2.5 5

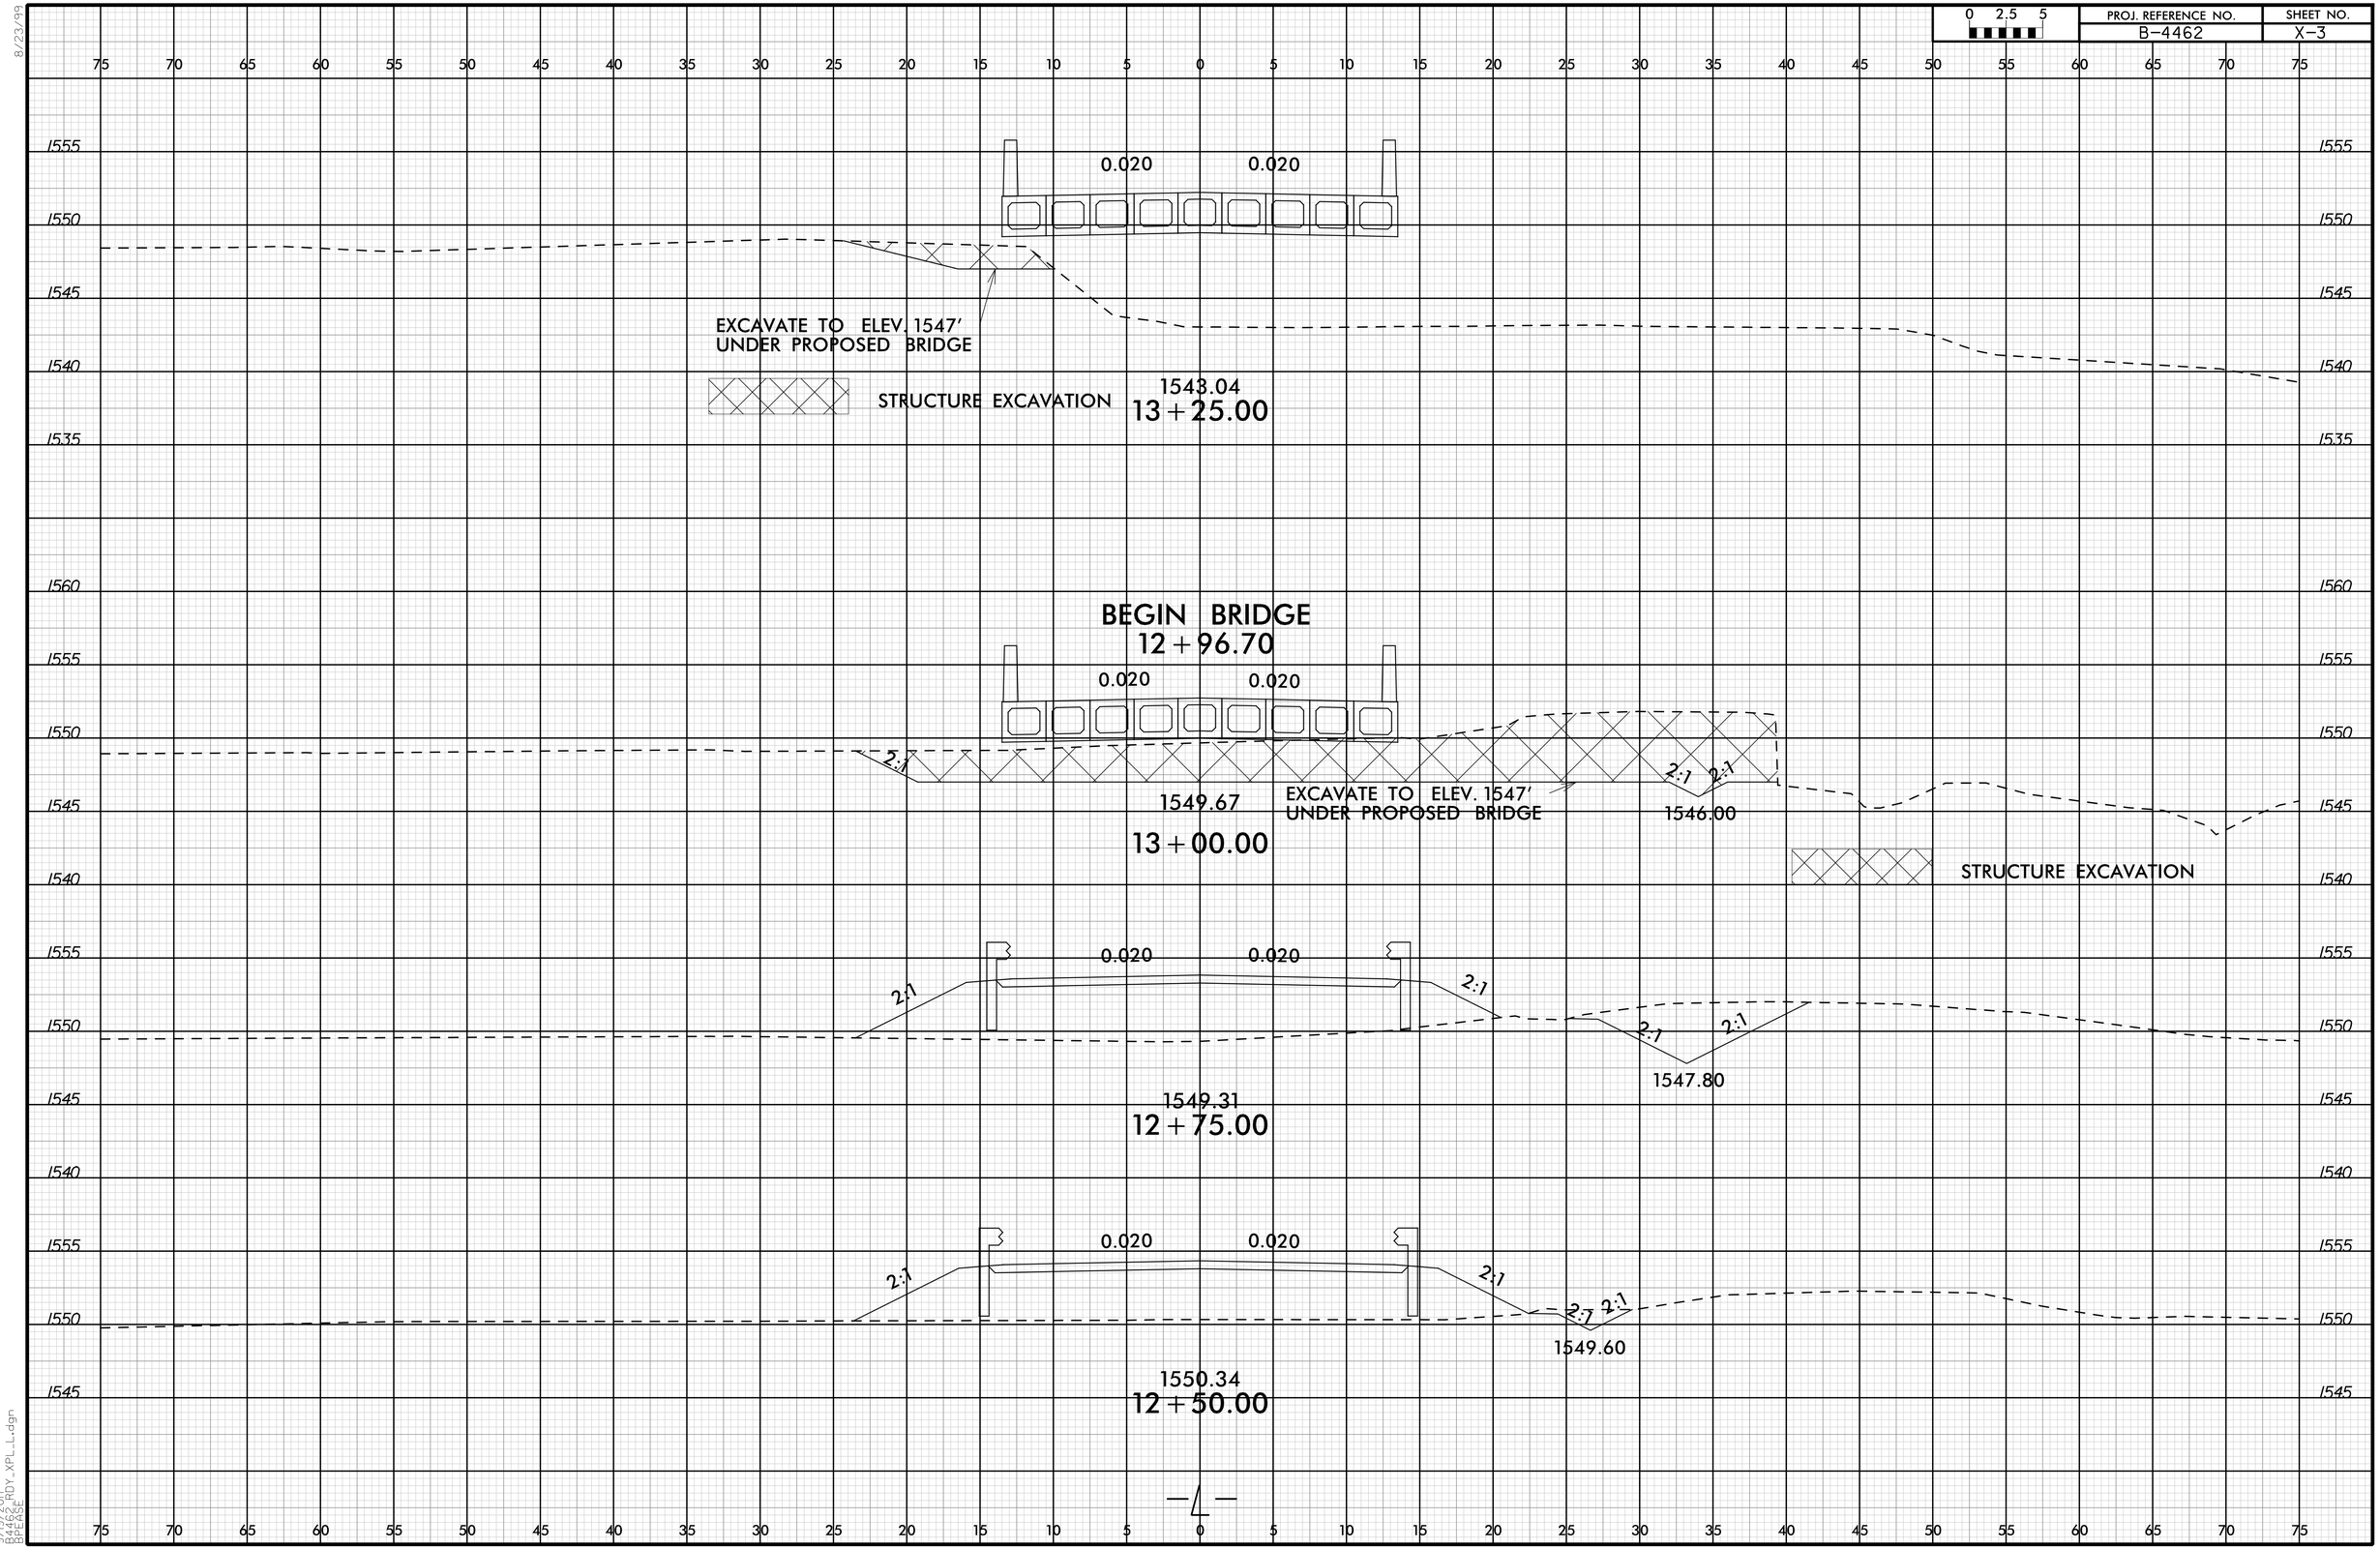

PROJ. REFERENCE NO.	SHEET NO.
B-4462	X-4

0 2.5 5

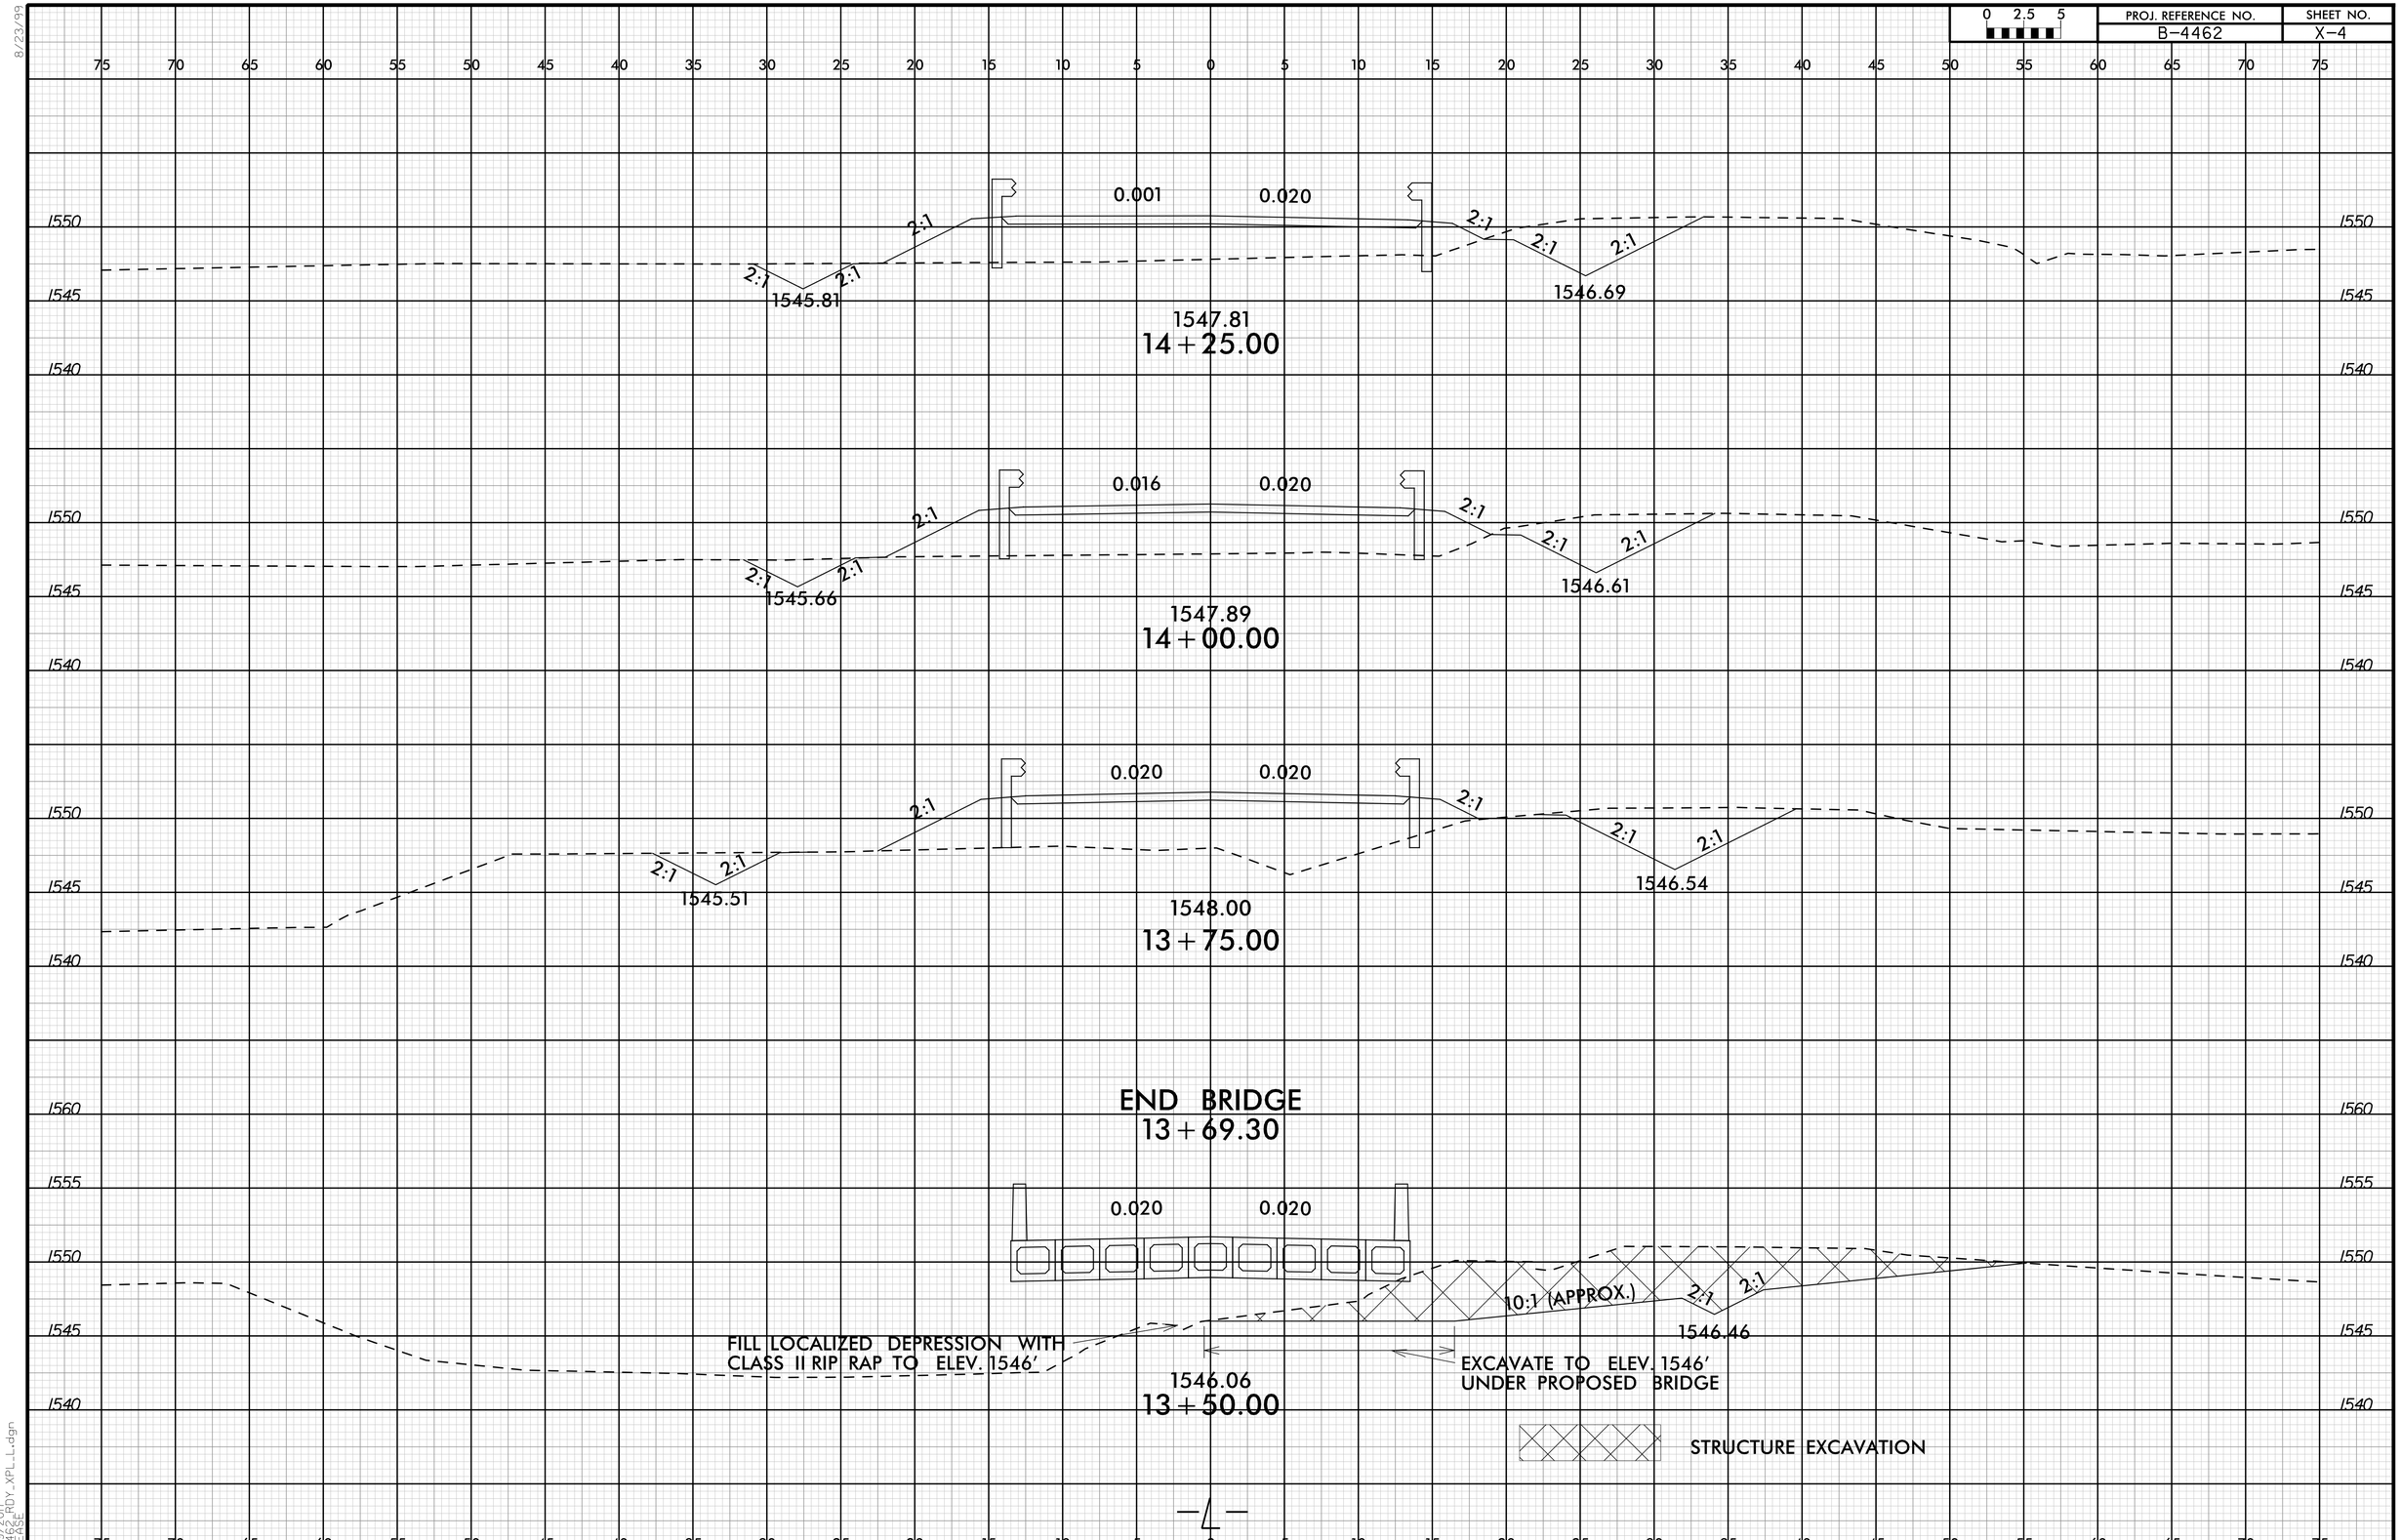

8/23/99

PROJ. REFERENCE NO.	SHEET NO.
B-4462	X-5

0 2.5 5

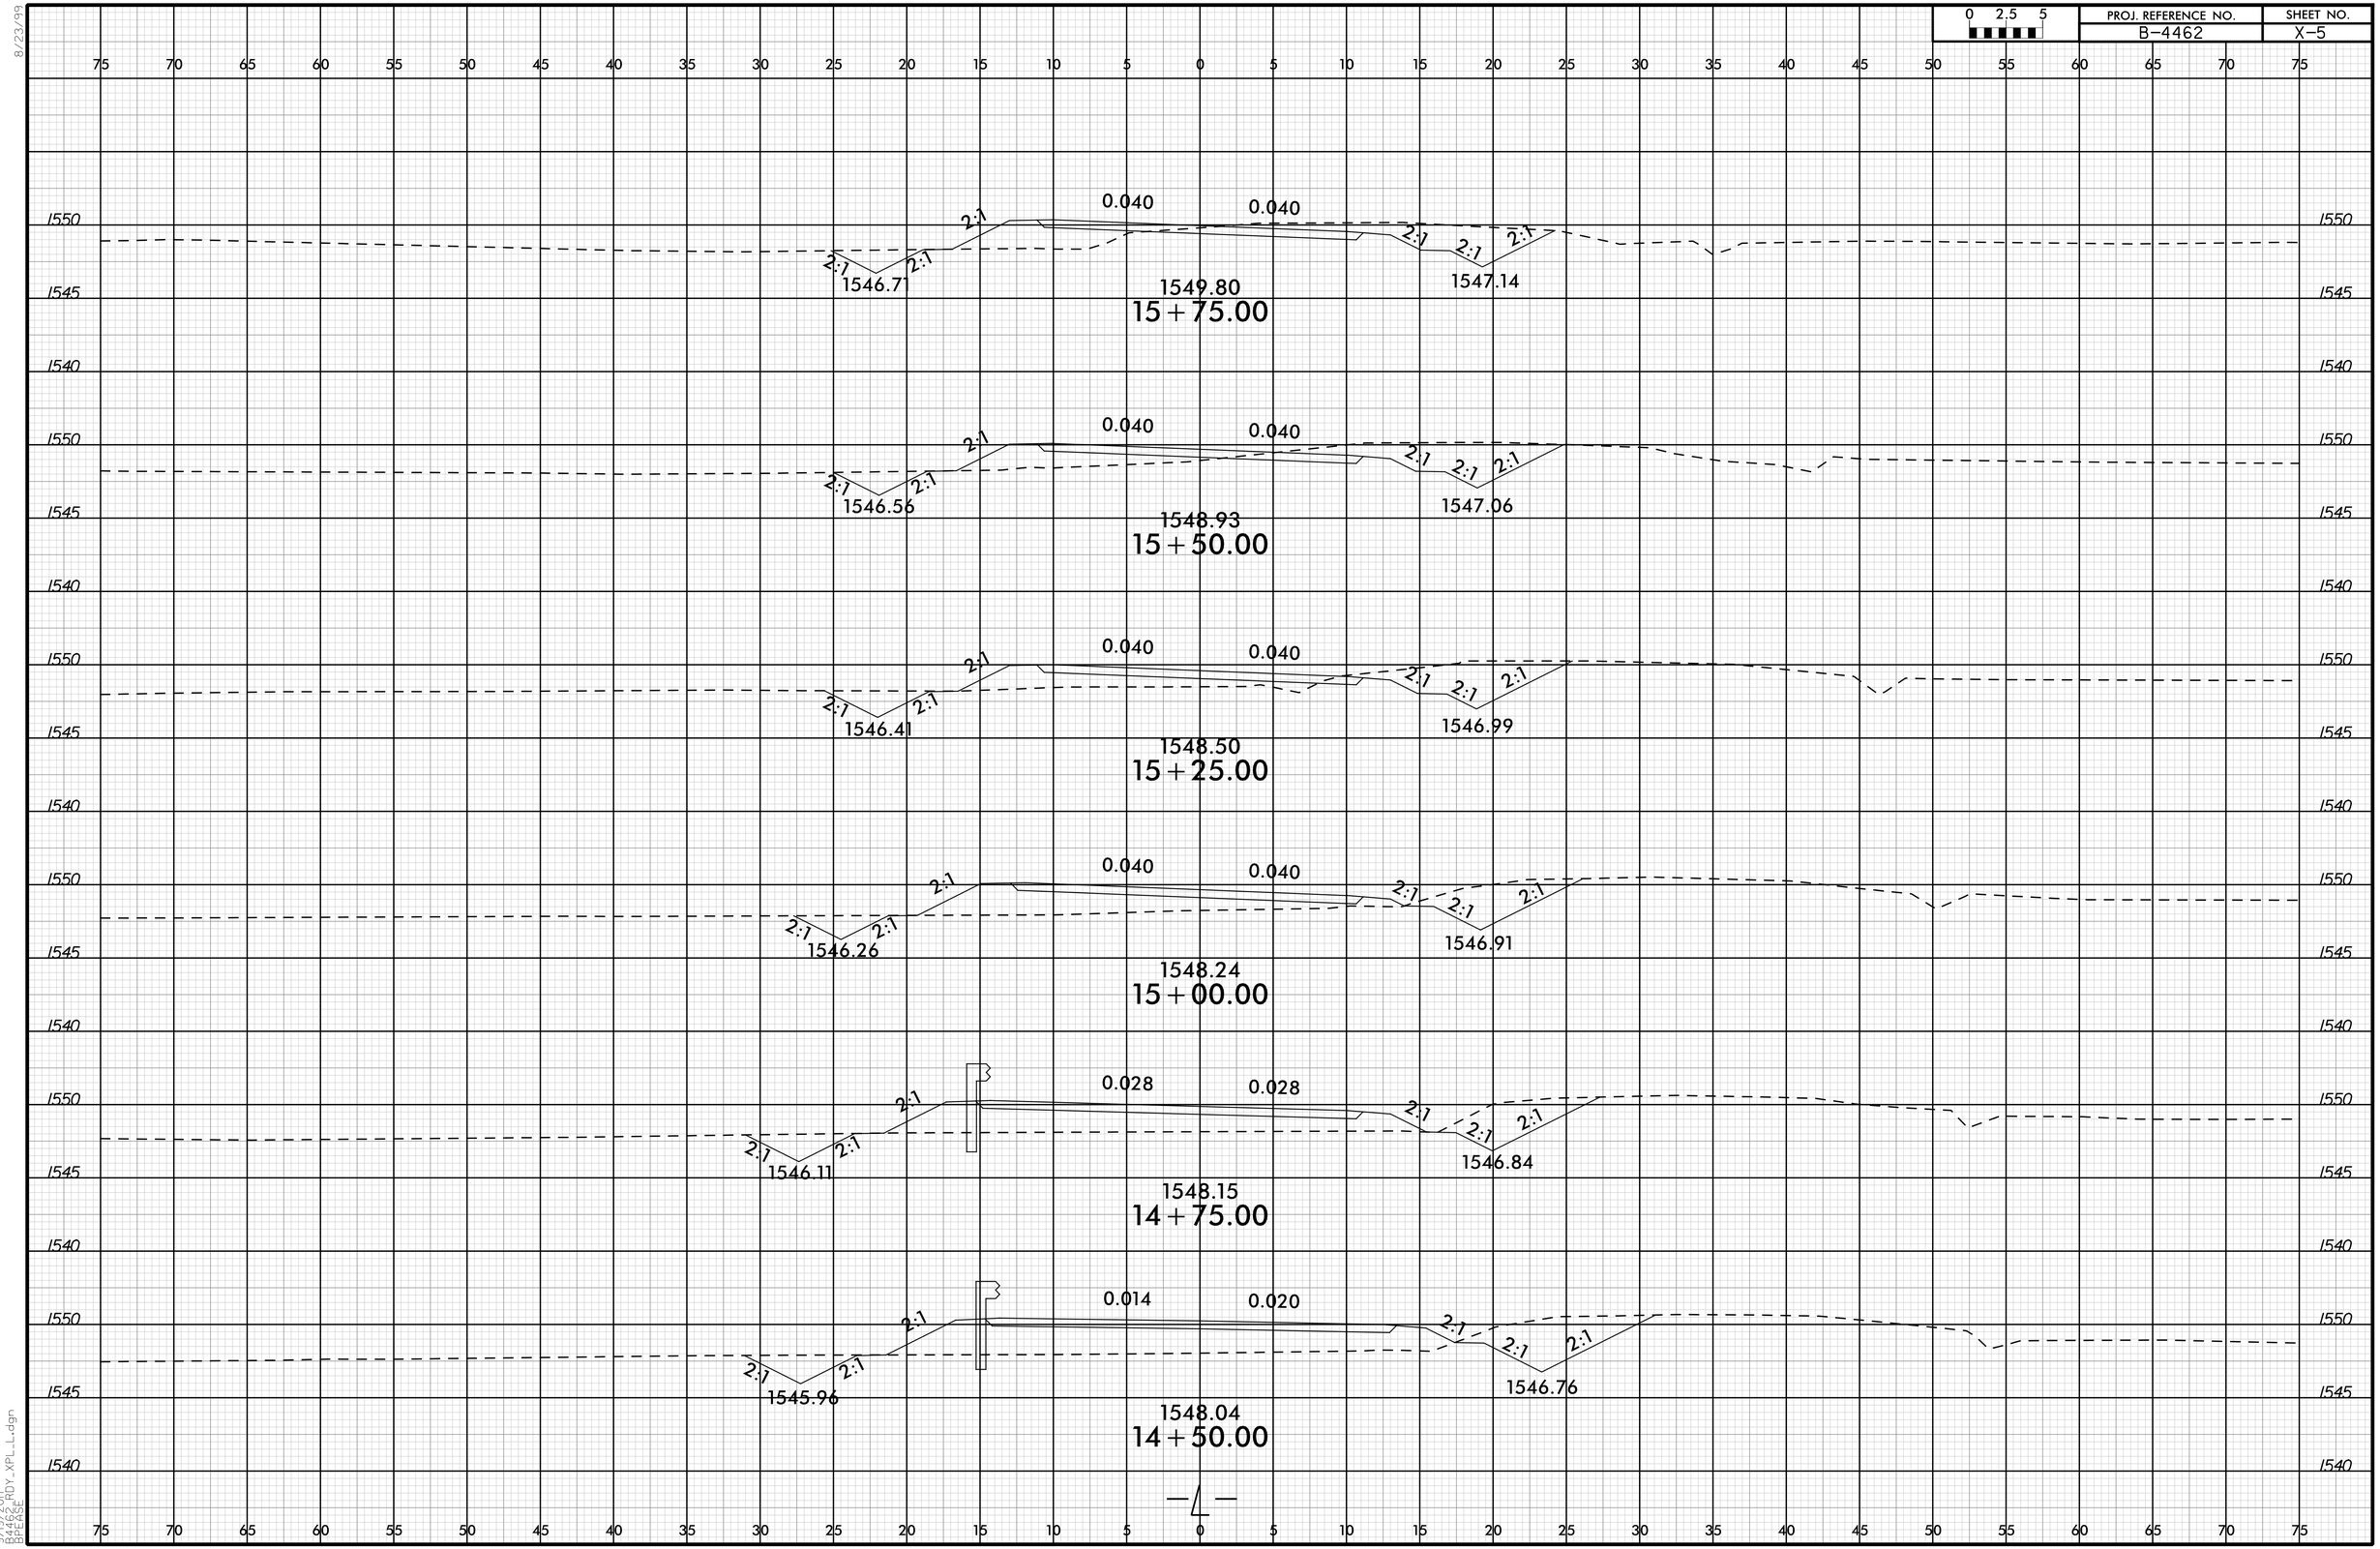

9/19/2017
B4462_RDY_XPL_L.dgn
BPEASE

PROJ. REFERENCE NO.	SHEET NO.
B-4462	X-6

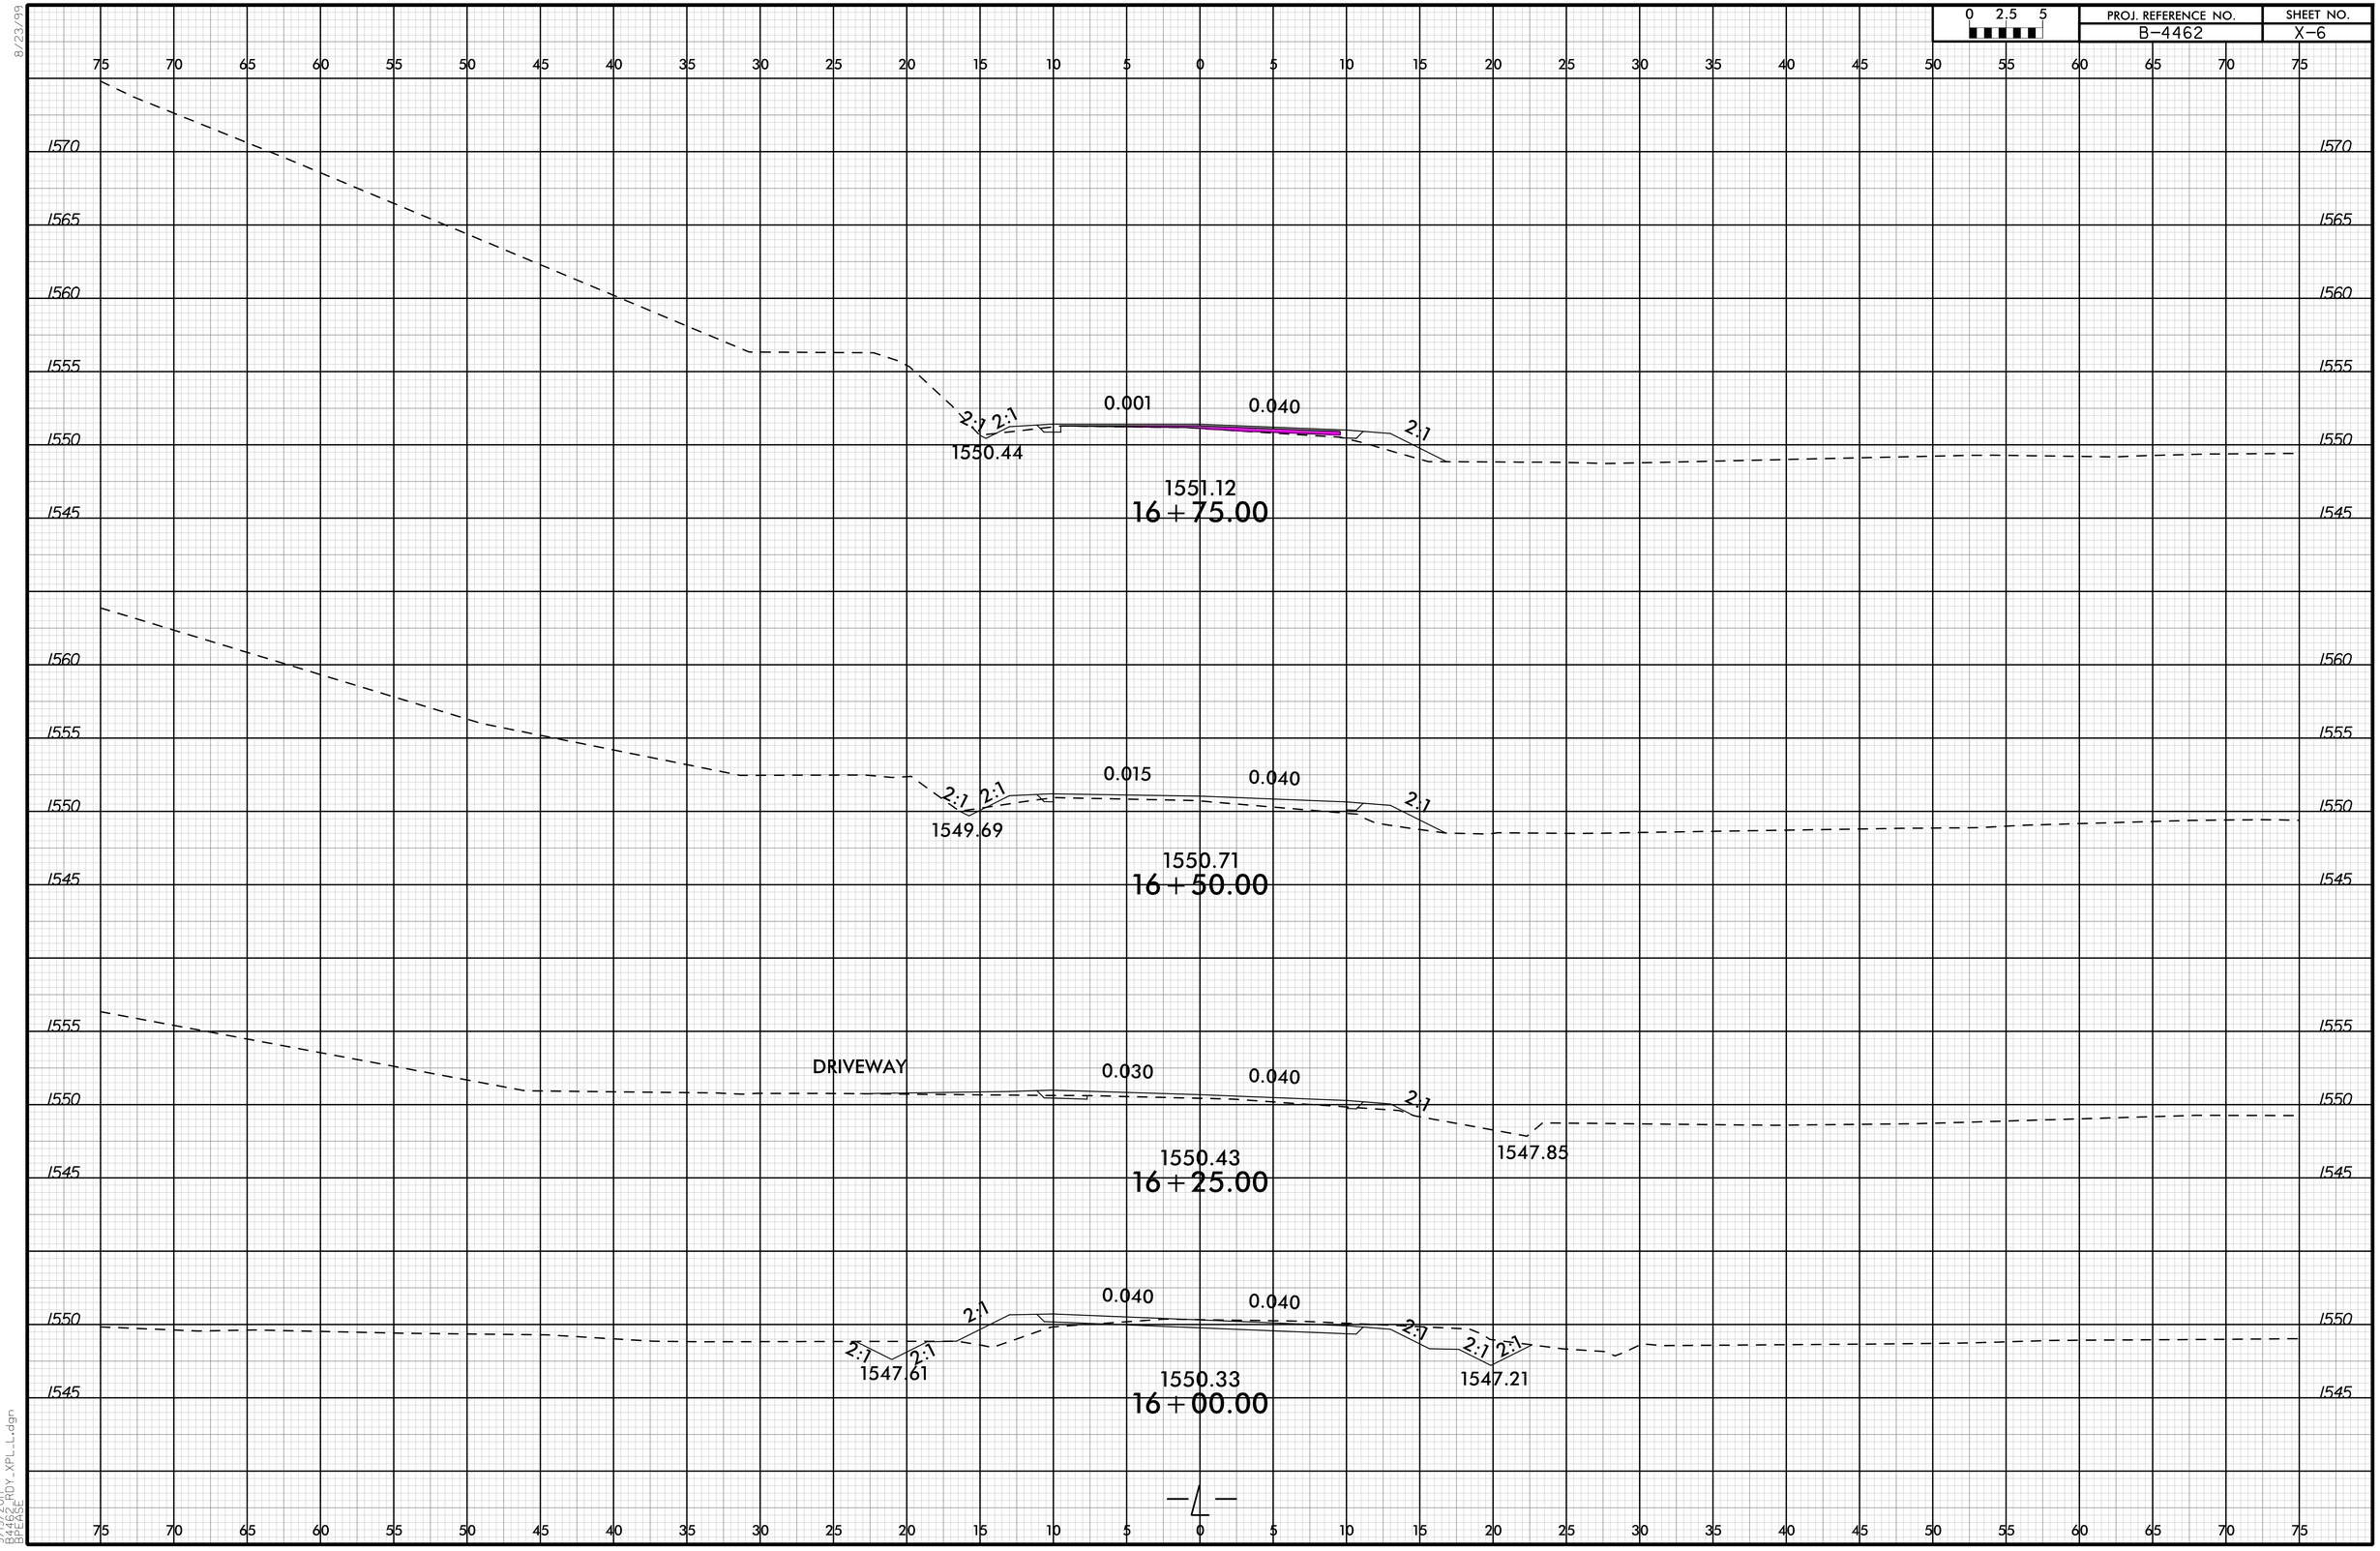

8/23/99

9/19/2017
B4462_RDY_XPL_LL.dgn
BPEASE

8/23/99

PROJ. REFERENCE NO.	SHEET NO.
B-4462	X-7

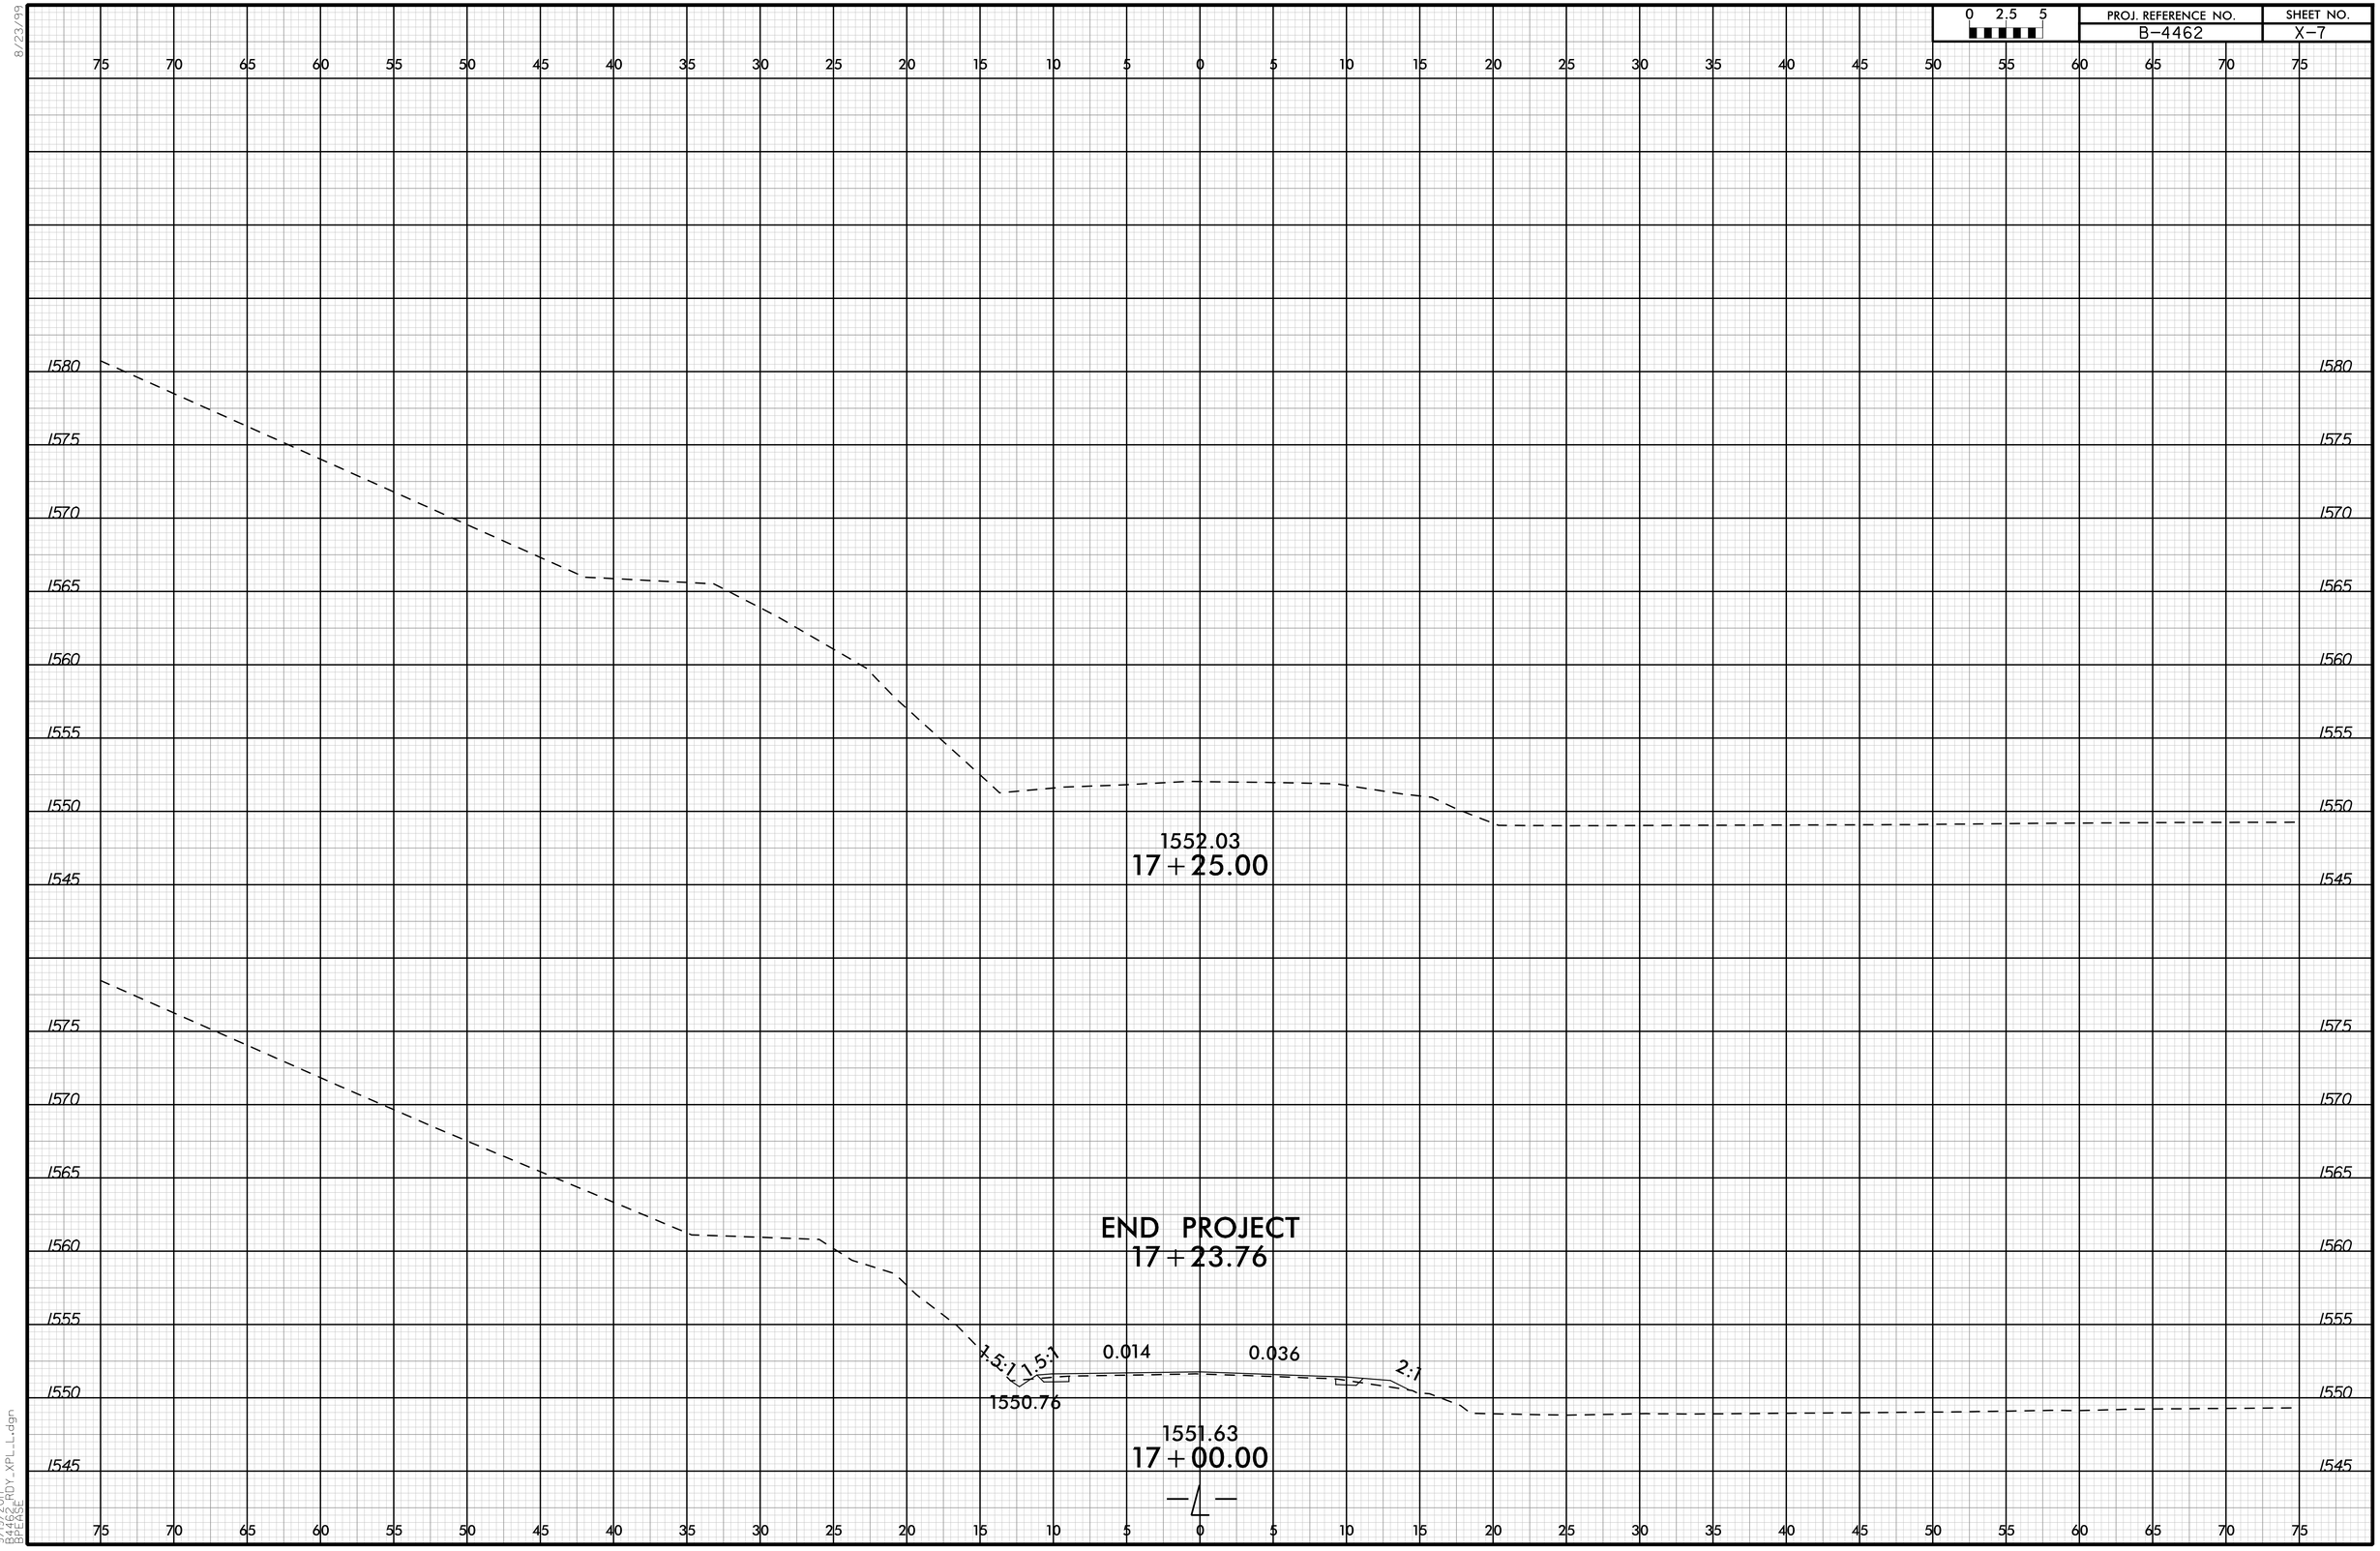

9/19/2017
B4462_PROJY_XPL_L.dgn
BPEASE