DocuSign Envelope ID: 2003CA66-F46E-4605-853C-8DC7455E1C23

PROJ. REFERENCE NO.	SHEET NO.
R-5703	TMP-5B

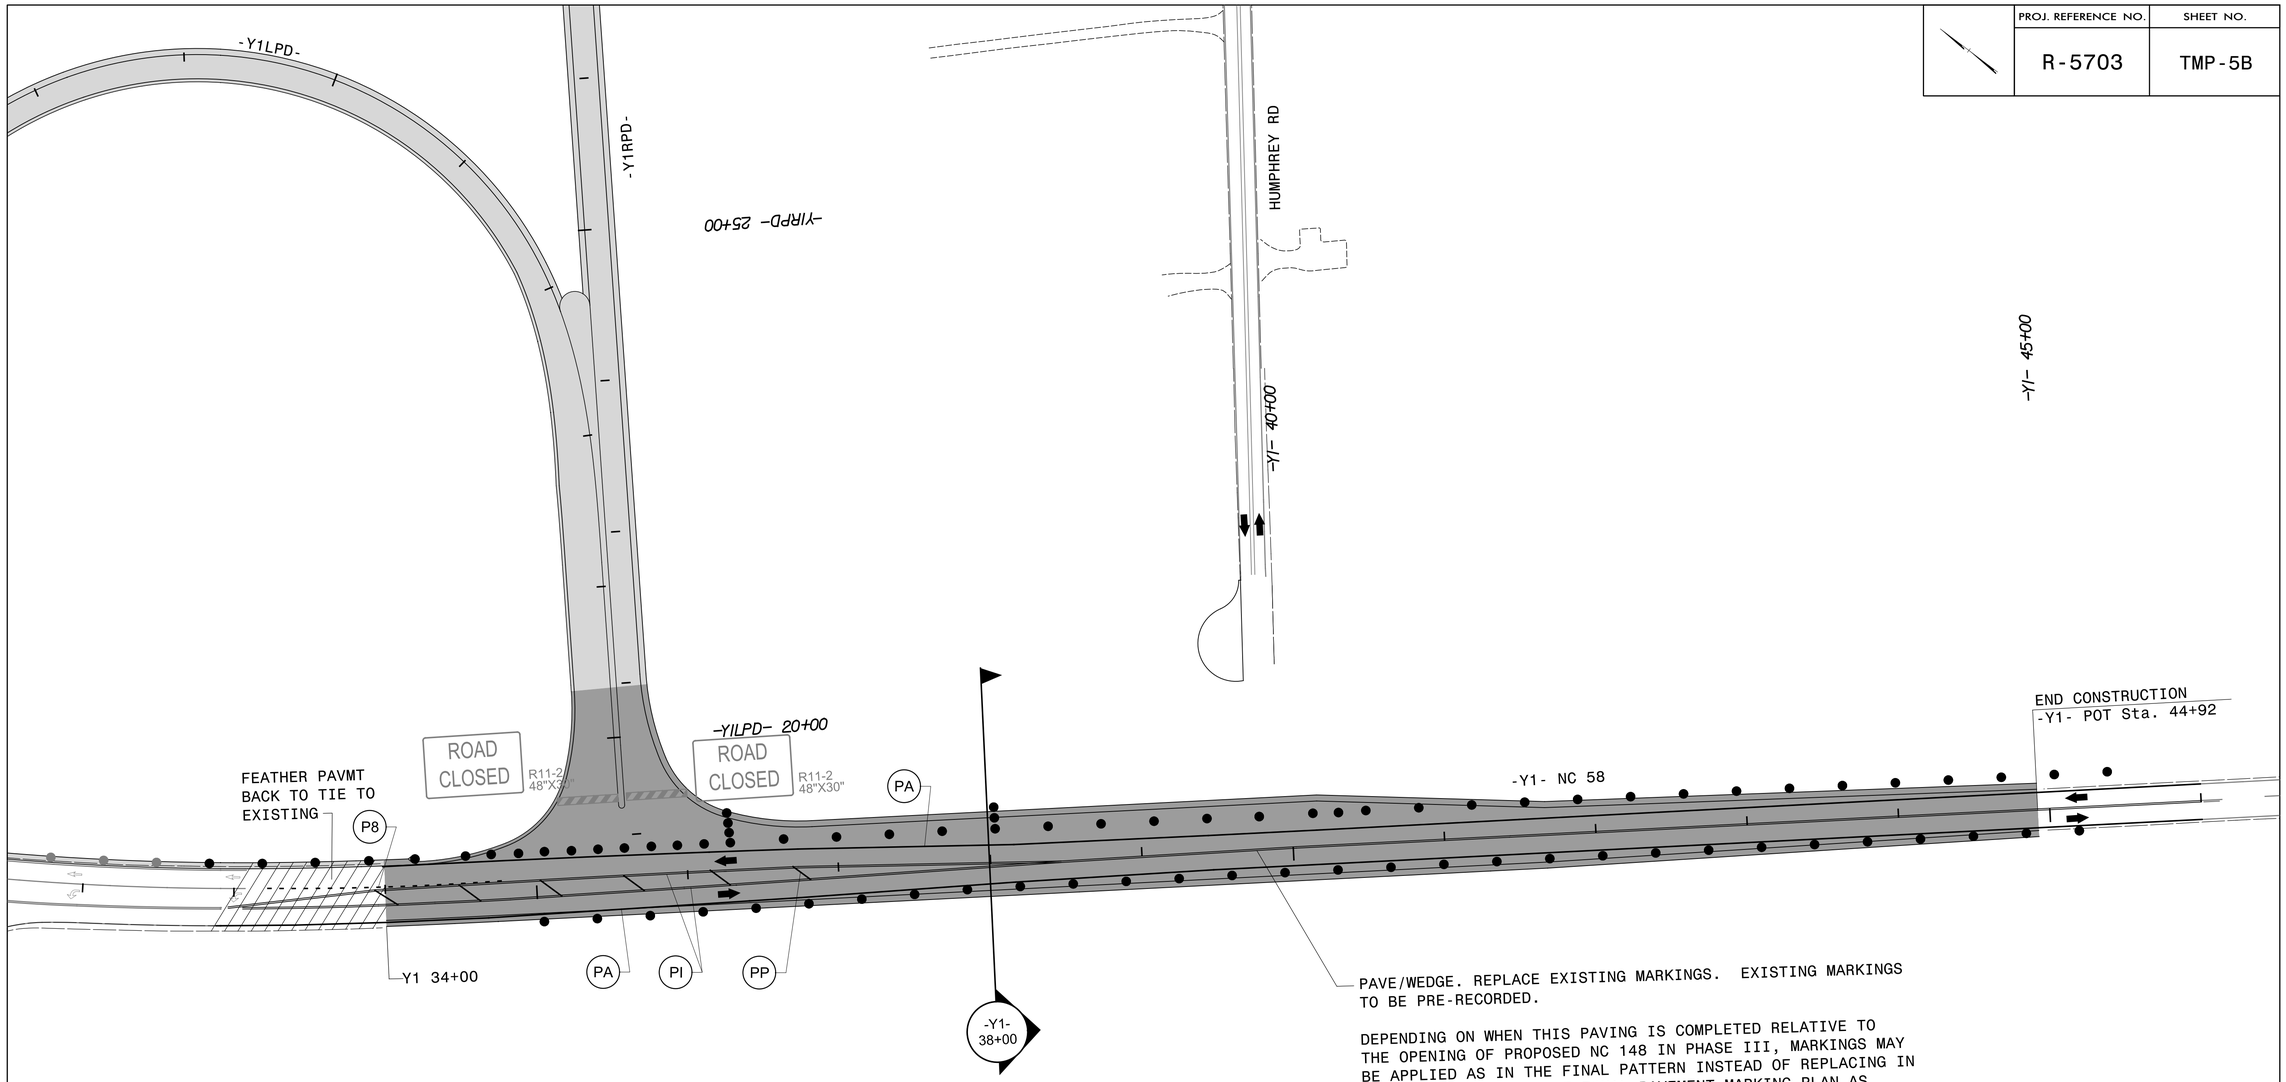

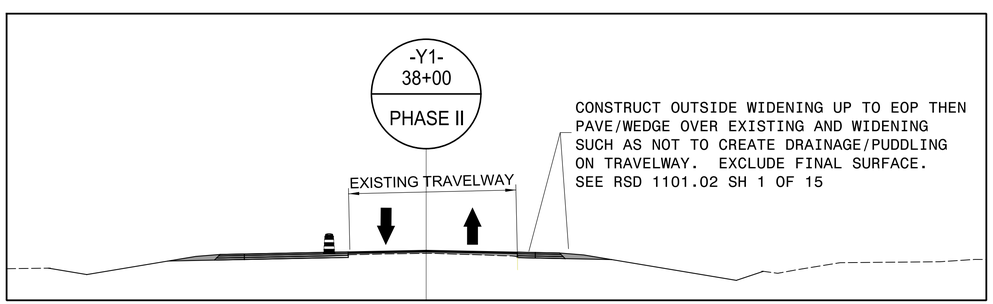

Michael Baker
INTERNATIONAL
8000 Regency Parkway, Suite 600,
Cary, NC 27518
Phone: (919) 463-5488
MBAKERINTL.COM

DOCUMENT NOT CONSIDERED FINAL UNLESS ALL SIGNATURES COMPLETED

SEAL

DocuSigned by: George Karageorge
NORTH CAROLINA PROFESSIONAL SEAL 042065 ENGINEER GEORGE M. KARAGEORGE
9/15/2017

DIVISION OF HIGHWAYS STATE OF NORTH CAROLINA DEPARTMENT OF TRANSPORTATION WORK ZONE TRAFFIC CONTROL

PHASE II

9/14/2017
R:\Traffic\TrafficControl\TCP\TMP PLAN SHEETS\R-5703 TMP 05B PHASE 02.dgn
birgit.mackenzie