Project No.	Sheet No.
U–3334B	Sig. 1.0

Project: U–3334B

STATE OF NORTH CAROLINA
DIVISION OF HIGHWAYS

JOHNSTON COUNTY

LOCATION: SR 1923 Extension (Booker Dairy Road) from SR 1003 (Buffalo Road) to US 301 (Brightleaf Boulevard)

TYPE OF WORK: Traffic Signals

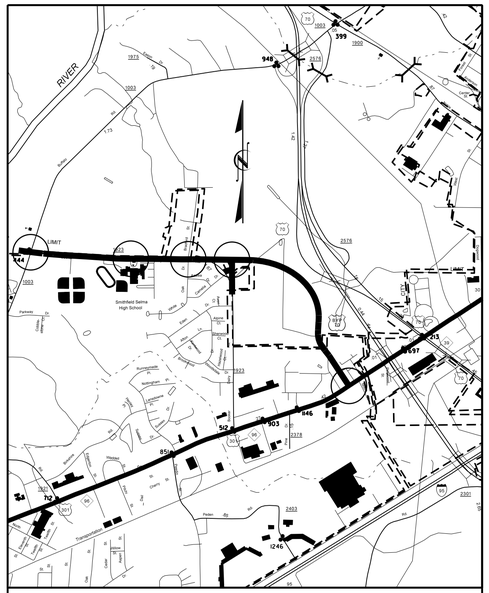

VICINITY MAP

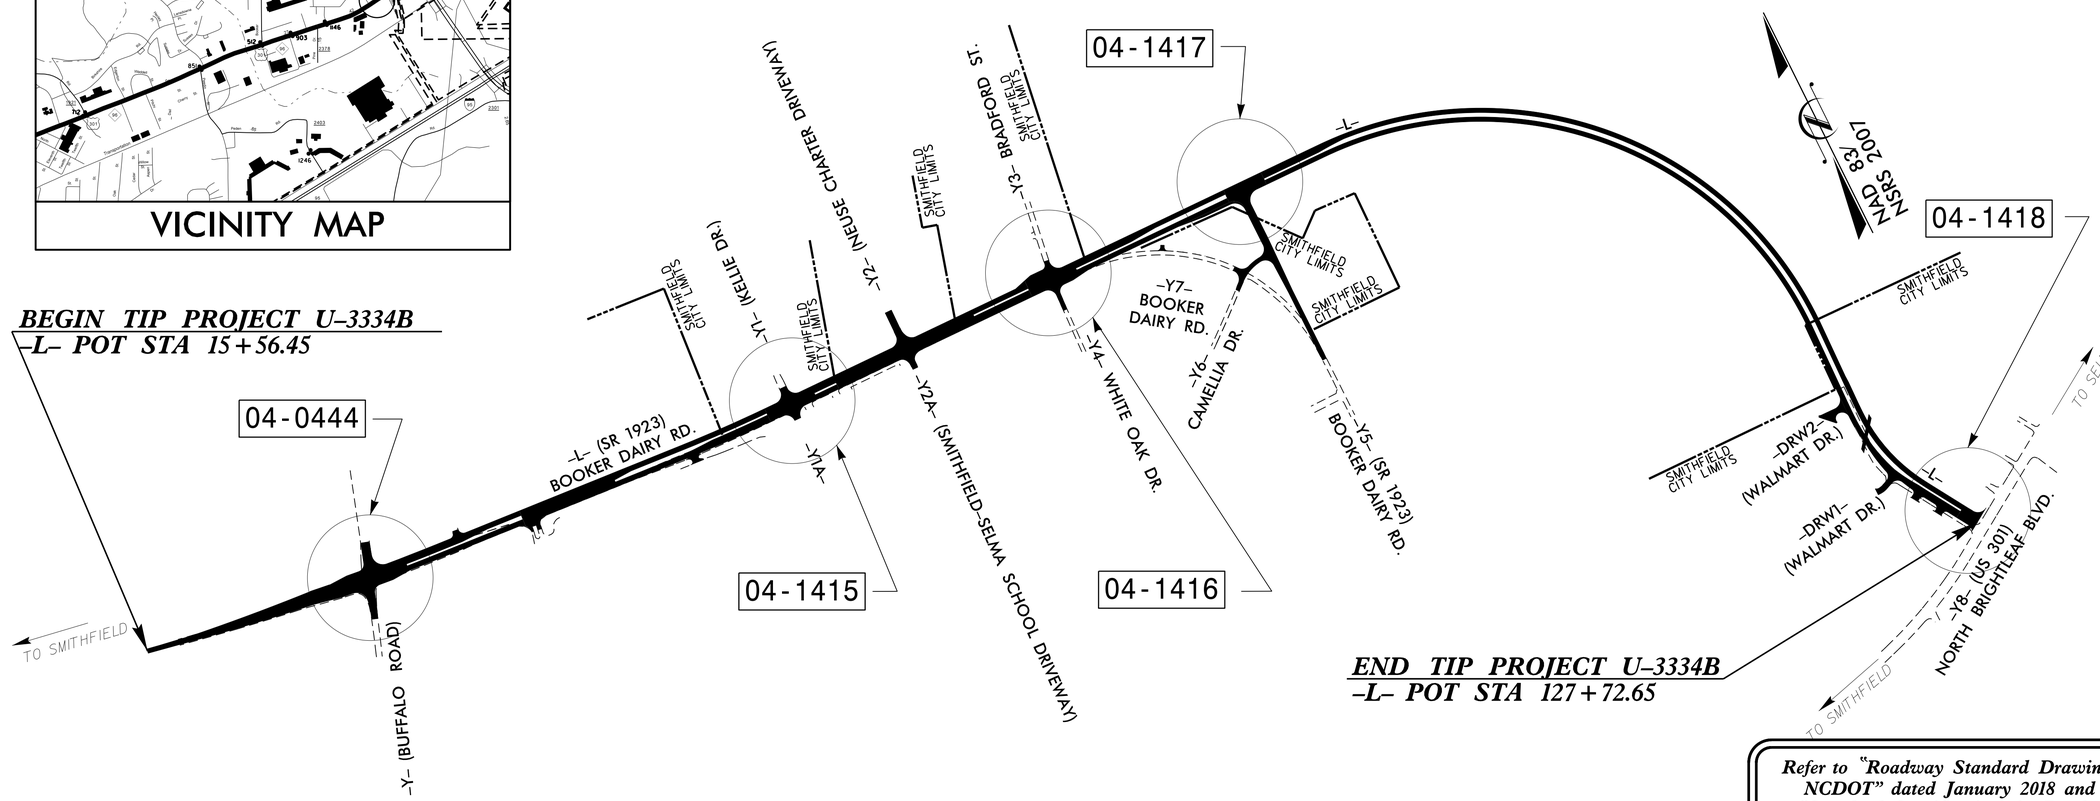

Refer to "Roadway Standard Drawings NCDOT" dated January 2018 and "Standard Specifications for Roads and Structures" dated January 2018.

Index of Plans

Sheet #	Reference #	Location/Description
Sig. 1.0	--------	Title Sheet
Sig. 2.0–2.2	04–0444 Temp 1	SR 1923 (Booker Dairy Road) at SR 1003 (Buffalo Road)
Sig. 3.0–3.2	04–0444 Temp 2	SR 1923 (Booker Dairy Road) at SR 1003 (Buffalo Road)
Sig. 4.0–4.2	04–0444 Final	SR 1923 (Booker Dairy Road) at SR 1003 (Buffalo Road)
Sig. 5.0–5.2	04–1415 Temp 1	SR 1923 (Booker Dairy Road) at Kellie Drive/High School Dwy.
Sig. 6.0–6.2	04–1415 Temp 2	SR 1923 (Booker Dairy Road) at Kellie Drive/High School Dwy.
Sig. 7.0–7.2	04–1415 Final	SR 1923 (Booker Dairy Road) at Kellie Drive/High School Dwy.
Sig. 8.0–8.1	04–1416	SR 1923 (Booker Dairy Road) at Bradford St./White Oak Dr.
Sig. 9.0–9.1	04–1417 Temp	SR 1923 (Booker Dairy Road) at SR 1923 (Existing Booker Dairy Road)
Sig. 10.0–10.1	04–1417 Final	SR 1923 (Booker Dairy Road) at SR 1923 (Existing Booker Dairy Road)
Sig. 11.0–11.2	04–1418	US 301 (Brightleaf Boulevard) at Ava Garner Street
Sig. 12.0–12.1	N/A	Revisions to Standard Drawings
Sig. M1–M8	N/A	Metal Pole Standards
SCP 1–9	N/A	Cable Routing Plans

INTELLIGENT TRANSPORTATION AND SIGNALS UNIT

Contacts:

Meredith McDiarmid, PE – ITS and Signals Engineer
Jason P. Galloway, PE – Signals Engineer
Keith M. Mims, PE – Signal Equipment Design Engineer
I. Neil Avery – Signals Communications Engineer

Prepared in the Office of:
DIVISION OF HIGHWAYS
TRANSPORTATION MOBILITY AND SAFETY DIVISION

750 N. Greenfield Parkway, Garner, NC 27529

10/OCT/2017 16:16
R:\Traffic\Signals\Design\Titlesheet\u-3334b_titlesheet_dgn