DocuSign Envelope ID: 4F9A282F-7747-4B58-83D7-678B37E4607E

5/28/99

PROJECT REFERENCE NO.	SHEET NO.
R-5749	11

DOCUMENT NOT CONSIDERED FINAL UNLESS ALL SIGNATURES COMPLETED

ROADWAY DESIGN ENGINEER	HYDRAULICS ENGINEER
NORTH CAROLINA PROFESSIONAL SEAL 035683 ENGINEER DAVID J. CLODOS	NORTH CAROLINA PROFESSIONAL SEAL 18533 ENGINEER A.T. NOTTINGHAM
12/7/2017	12/7/2017
DocuSigned by: David J. Clodos	DocuSigned by: A.T. Nottingham
CDM Smith Inc. NC License # C-0699	MI Engineering, PLLC NC License # P-0971
CDM Smith Inc. 5400 Glenwood Avenue Suite 400 Raleigh, NC 27612-3228 NC COA No. F-1258	MI Engineering, PLLC 1011 Schaub Drive Suite 100 Raleigh, NC 27606 NC COA No. P-0971

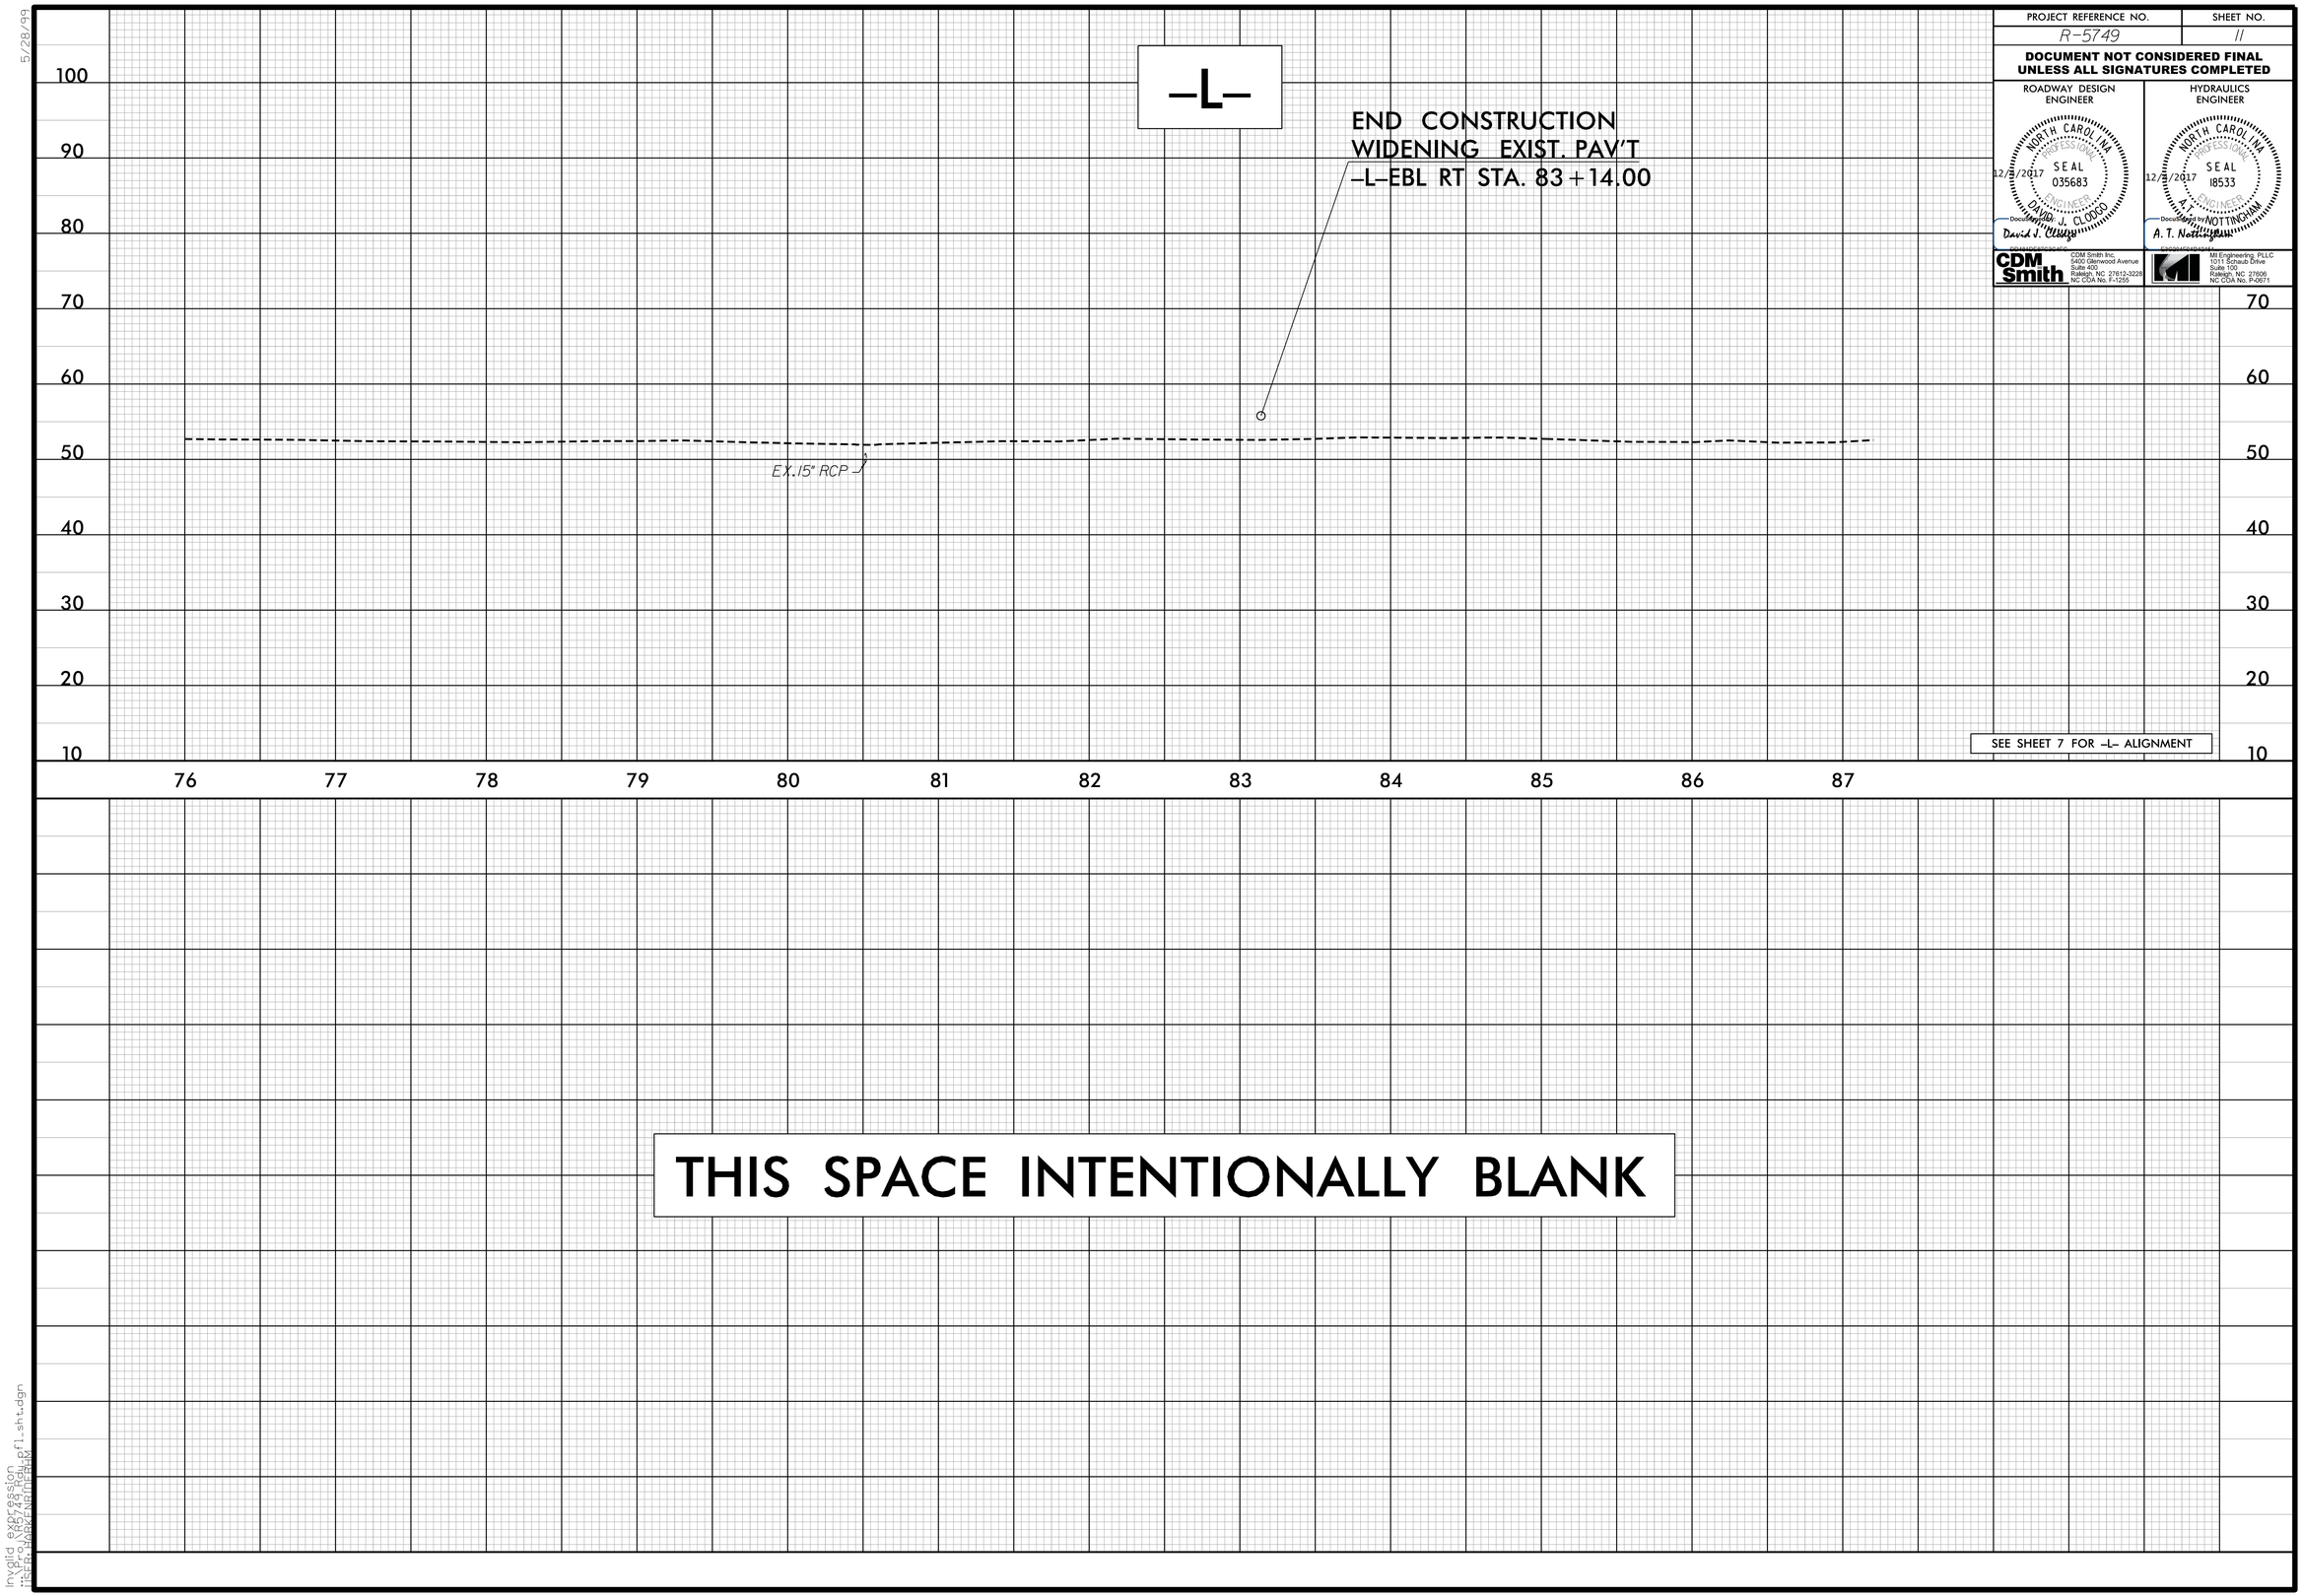

SEE SHEET 7 FOR -L- ALIGNMENT

Invalid expression
C:\Users\ATNOTTINGHAM\AppData\Local\Temp\pfl_sht.dgn